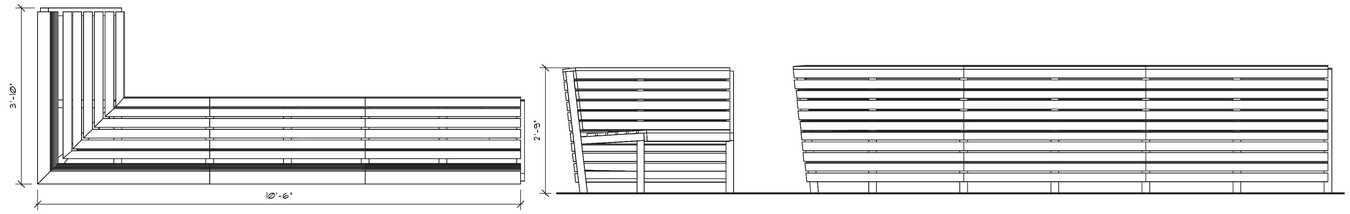

D1 BENCH PLAN/ELEVATION
SCALE: 3/4"=1'-0"

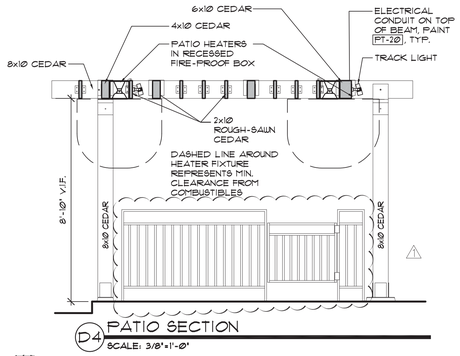

D4 PATIO SECTION
SCALE: 3/8"=1'-0"

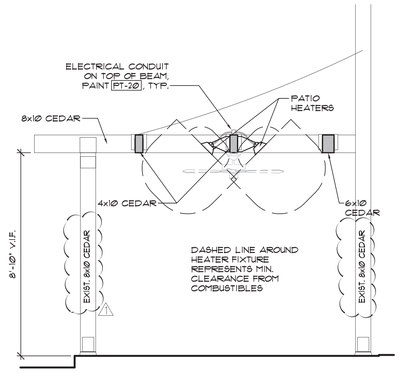

D5 PATIO SECTION
SCALE: 3/8"=1'-0"

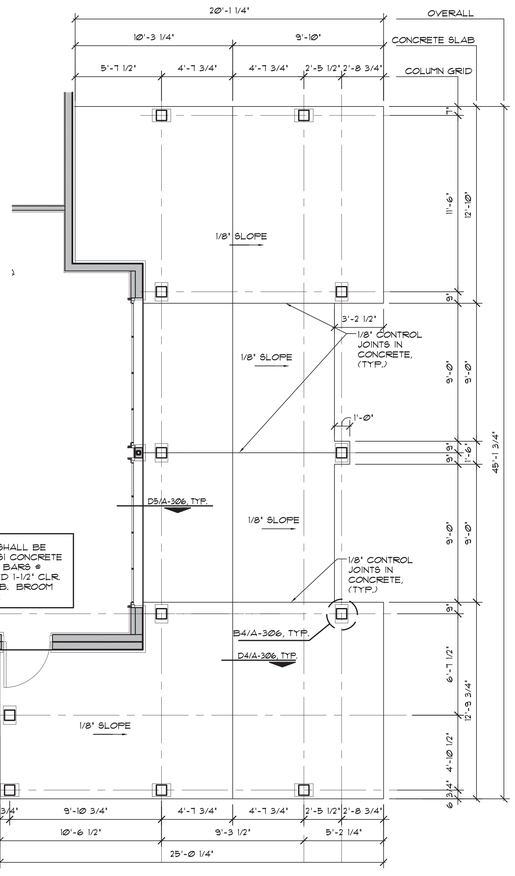

B1 ENLARGED PATIO SLAB PLAN
SCALE: 1/4"=1'-0"

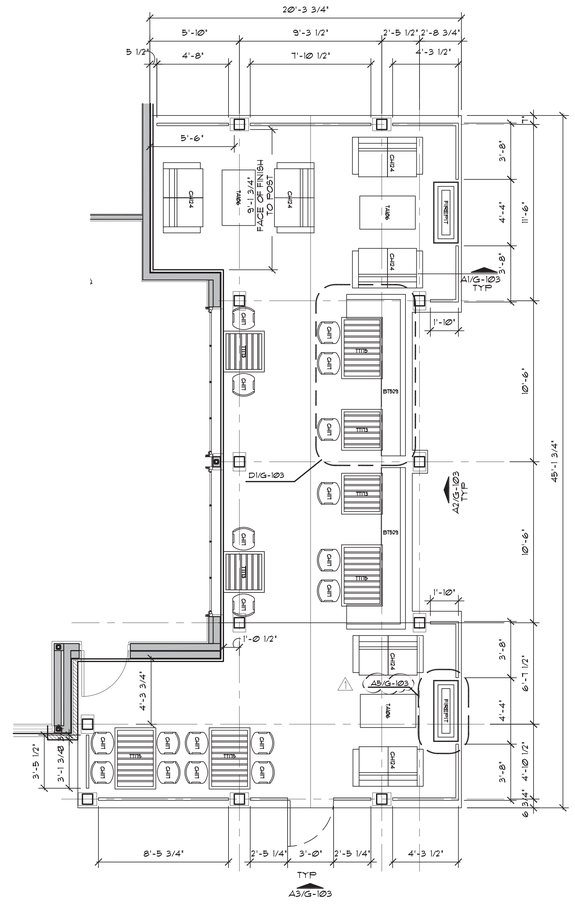

B2 ENLARGED PATIO PLAN
SCALE: 1/4"=1'-0"

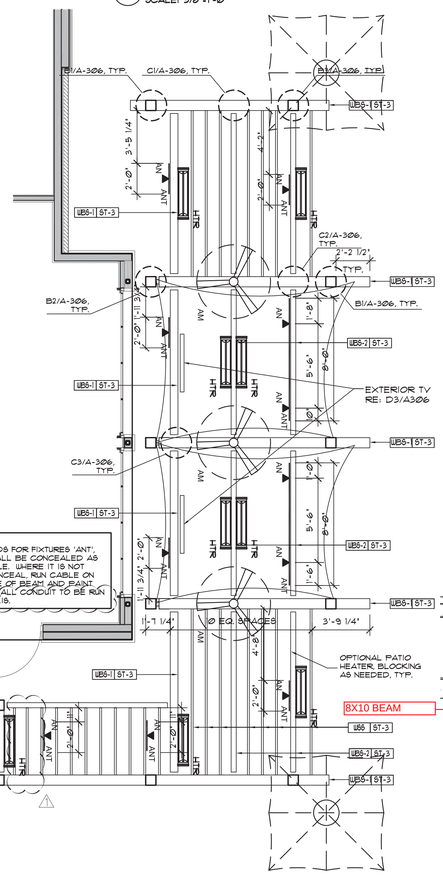

B3 PATIO REFLECTED CEILING/LIGHTING PLAN
SCALE: 1/4"=1'-0"

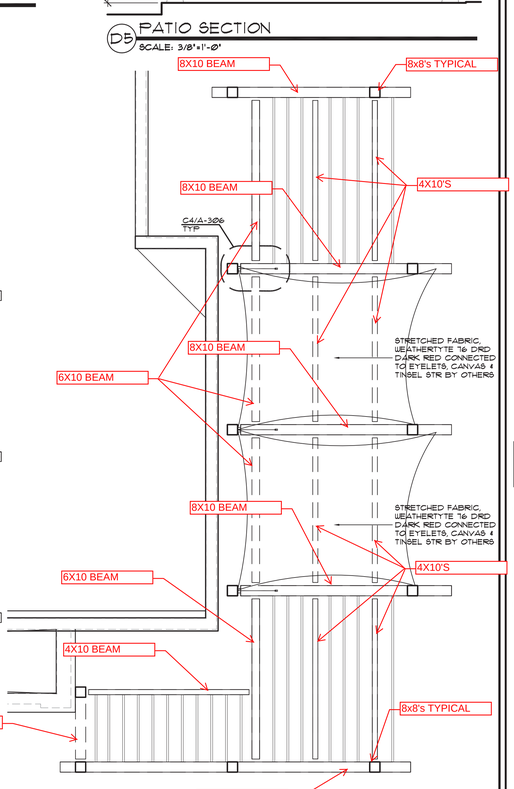

B4 PATIO PARTIAL ROOF PLAN
SCALE: 1/4"=1'-0"

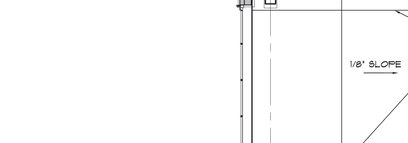

A1 TYPICAL PATIO SLAB DETAIL
SCALE: 3/4"=1'-0"

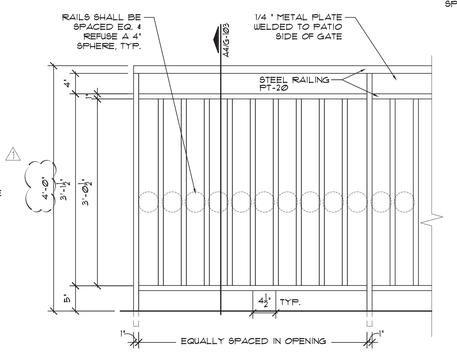

A2 ENLARGED RAILING ELEVATION
SCALE: 1"=1'-0"

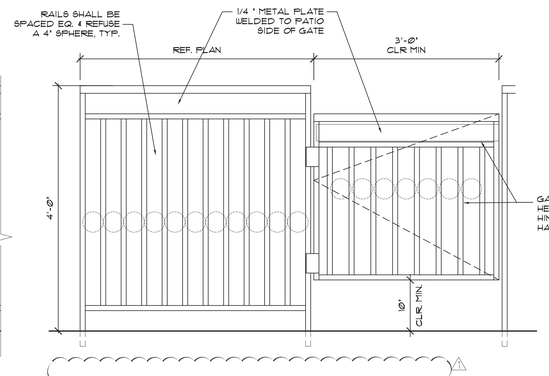

A3 ENLARGED RAILING ELEVATION
SCALE: 1"=1'-0"

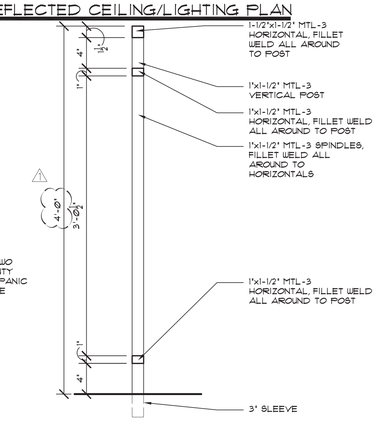

A4 SECTION @ HANDRAIL
SCALE: 1-1/2"=1'-0"

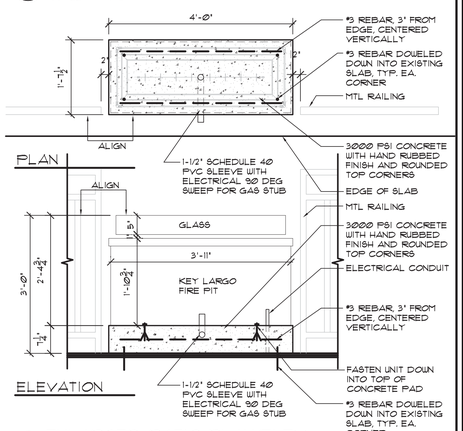

A5 ENLARGED PATIO PLAN/ELEV
SCALE: 3/4"=1'-0"

FILE: P:\14043 TGIF Bridgeport WV\05_CA\Delta 1 Owner Changes\G-103.dwg
SCALE: 1 DATE/TIME: Nov 04, 2015 - 2:31pm
USER: Isaura Perez XREF(S): B0R_3042.dwg P11_1_base.dwg P11_1_base.dwg P11_1_base.dwg P11_1_base.dwg

STATE OF WEST VIRGINIA
Damon Allan Drennan
No. 4712
REGISTERED ARCHITECT
11.03.15

DAMON A. DRENNAN- ARCHITECT

FRIDAYS

160 SOUTH VIEW DRIVE
BRIDGEPORT, WV 26330

PROTOTYPE
P11.1
BRIDGEPORT, WV

PROTO UPDATE NUMBER: P11.1.0

THE INFORMATION IN THESE CONSTRUCTION DOCUMENTS IS CONFIDENTIAL AND SHALL REMAIN PROPRIETARY INFORMATION OF FRIDAYS AND SHALL NOT BE DISSEMINATED TO THE PUBLIC OR FILED IN ANY PUBLIC RECORD UNLESS REQUIRED BY LAW.

d²A
damon drennan architect
931 n. edgefield avenue
dallas, texas 75208
214-865-6932
architect@drennans.net

FOR INFORMATION REGARDING THESE DOCUMENTS CONTACT: FRIDAYS, 4201 MARSH LANE, CARROLLTON, TX 75007 (972)-662-5400.

DRAWN BY:	IBP
CHECKED BY:	DD
DATE:	07.22.15

ISSUES:

30% ISSUE	05.20.15
BID/PERMIT	07.22.15
⚠ OWNER CHANGES	11.02.15

PROJECT NO.: 14043

SHEET TITLE: PATIO PLANS & DETAILS

SHEET NO.: G-103