


1 SIDE ENTRANCE ELEVATION
SCALE: 3/16" = 1'-0"

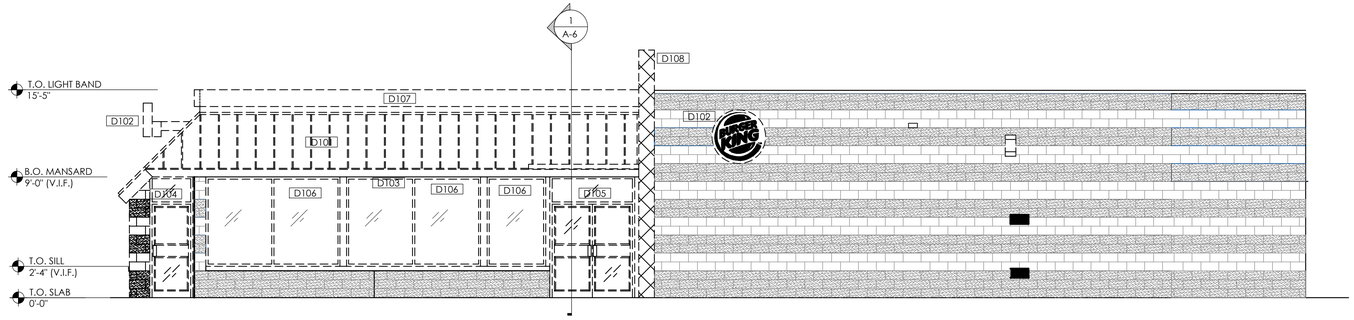


2 DRIVE THRU ELEVATION
SCALE: 3/16" = 1'-0"




3 MAIN ENTRANCE ELEVATION
SCALE: 3/16" = 1'-0"

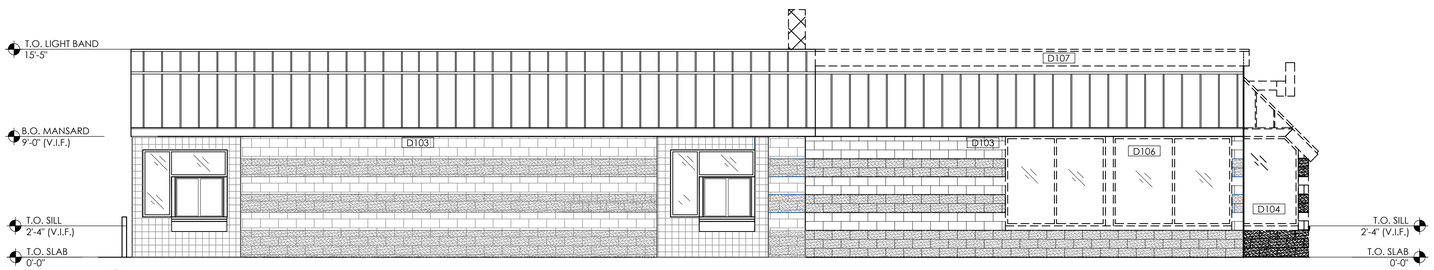


4 REAR ELEVATION
SCALE: 3/16" = 1'-0"

## SCOPE OF WORK PROPOSED

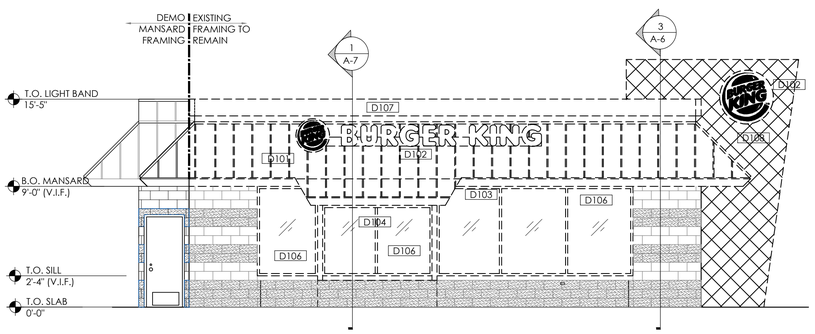1. ELEVATIONS

| | |
|---|---|
| D100 | DEMO DELIVERY DOOR & FRAME. |
| D101 | DEMO MANSARD ROOF AND FRAMING |
| D102 | DEMO EXISTING BURGER KING SIGNAGE. |
| D103 | DEMO EXTERIOR SOFFIT LIGHT FIXTURES. |
| D104 | DEMO VESTIBULE WALLS, ROOF AND FOUNDATIONS. |
| D105 | DEMO ENTRY DOORS, FRAMES AND HARDWARE. |
| D106 | DEMO WINDOWS WITH BLUE FRAMES, DRIVE THRU WINDOWS TO REMAIN. |
| D107 | DEMO LIGHT BOX. |
| D108 | DEMO WALL EXTENSION. |
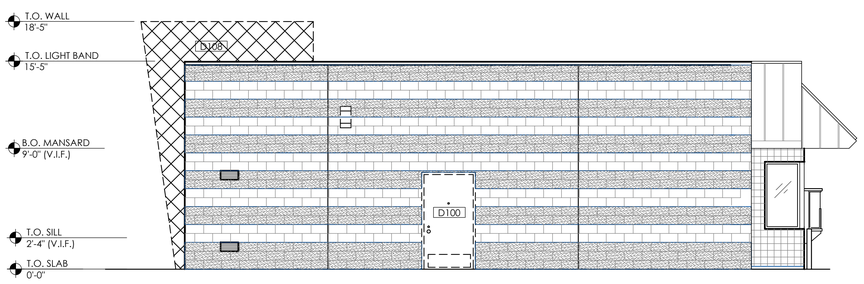
## LEGEND

- - - - - - TO BE DEMOLISHED
EXISTING TO REMAIN

| TAG KEY | SECTION TAG | SCOPE TAGS |
|---|---|---|
| | 1 / A-# | A# |

| No. | Date | By | Notes |
|---|---|---|---|
| | | | |

Drawn By: TC
Checked: SB
Scale: AS NOTED
Date: 04.01.16

ALL RIGHTS RESERVED. NO PART OF THESE DRAWINGS OR SPECIFICATIONS MAYBE COPIED, REPRODUCED OR REUSED IN CONNECTION WITH ANY OTHER WORK OTHER THAN THE SPECIFIC PROJECT FOR WHICH THE HAVE BEEN PREPARED, WITHOUT PRIOR WRITTEN AUTHORIZATION FROM THE ARCHITECT.

BURGER KING CORPORATION

TECHNICAL GROUP, INC.
37716 Hills Tech Drive
Farmington Hills, MI 48331
(248) 426-0000
FAX (248) 426-7004

PROJECT
BURGER KING # 13916
34897 GROESBECK HWY.
CLINTON TWP., MI 48035

SHEET TITLE
DEMO EXTERIOR ELEVATIONS

DO NOT SCALE THIS PRINT. USE FIGURED DIMENSIONS ONLY.

JOB #
TG-16350

SHEET
D-2