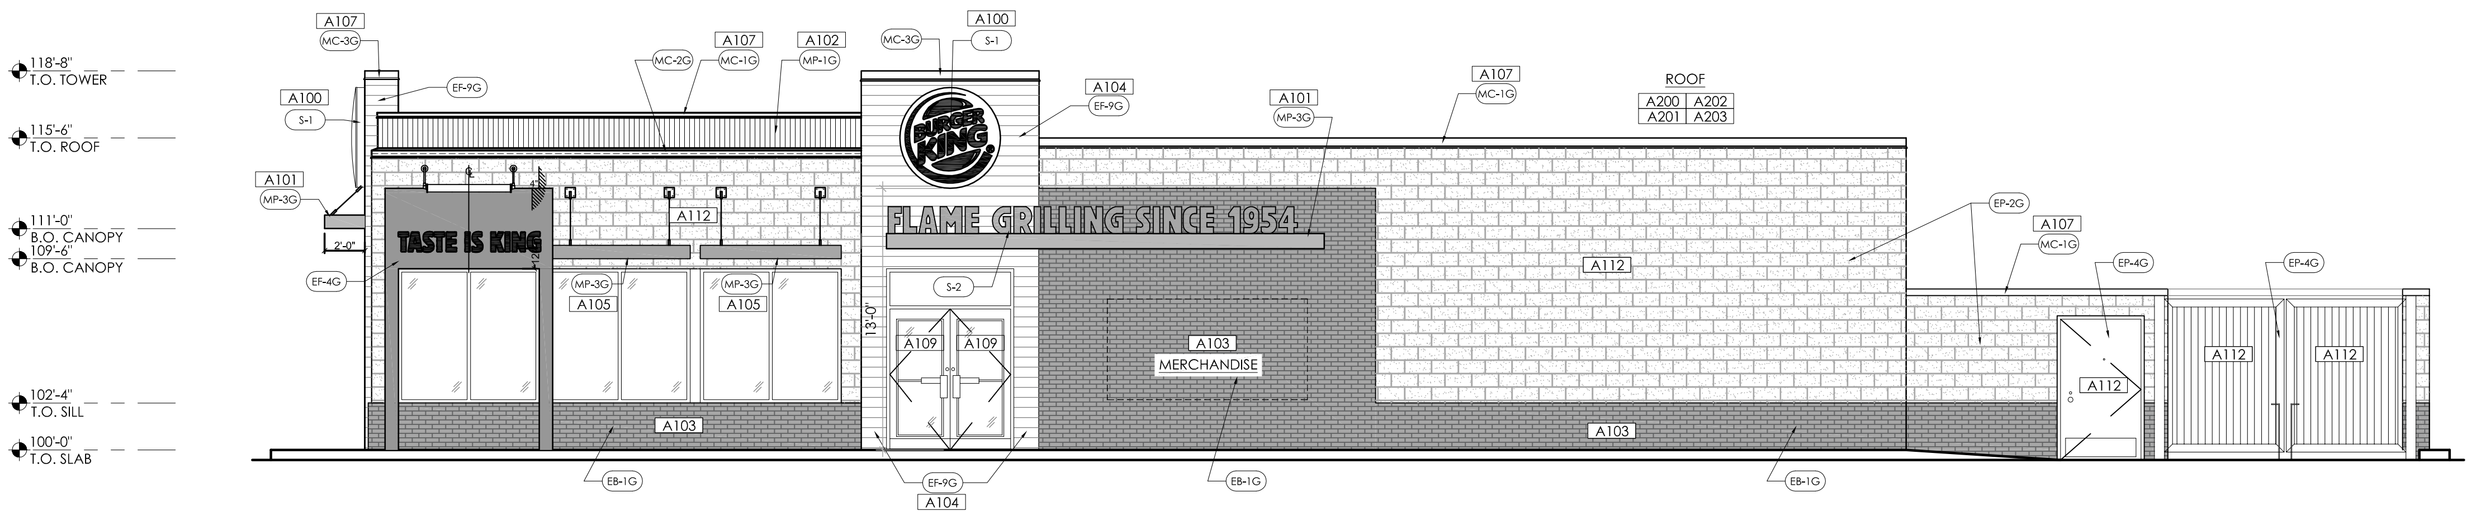

1 SIDE ELEVATION
SCALE: 3/16" = 1'-0"

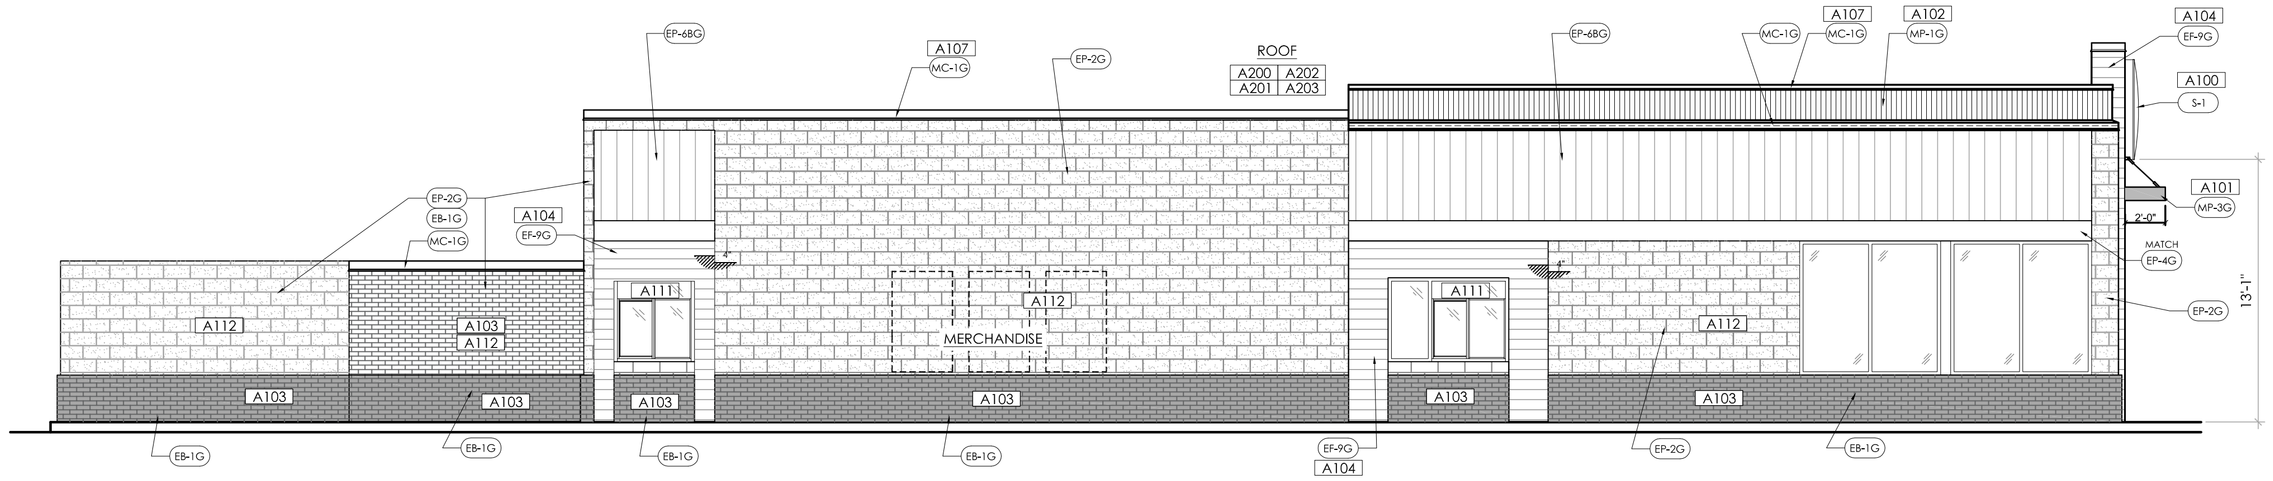

2 DRIVE THRU ELEVATION
SCALE: 3/16" = 1'-0"

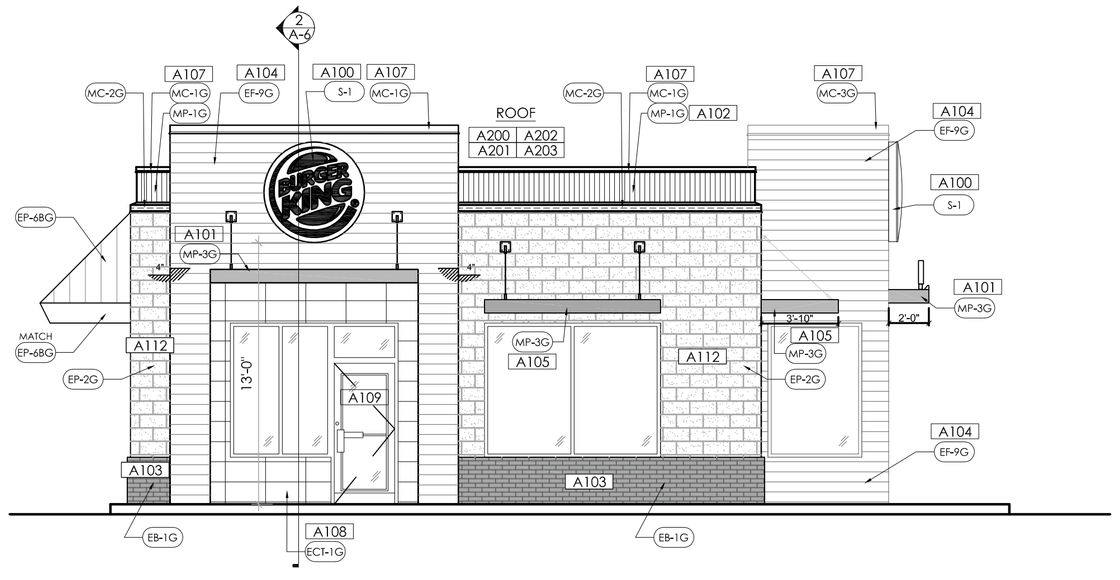

3 MAIN ENTRANCE ELEVATION
SCALE: 3/16" = 1'-0"

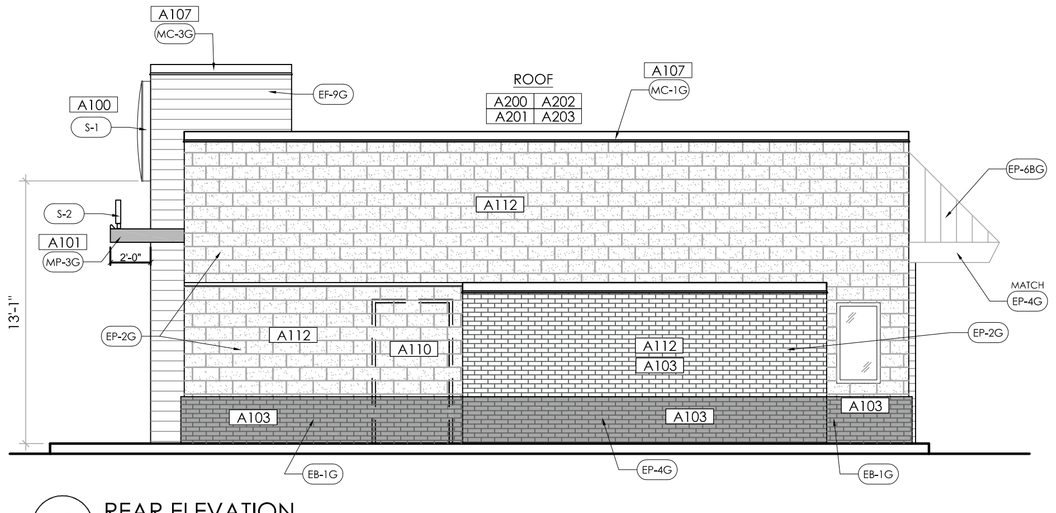

4 REAR ELEVATION
SCALE: 3/16" = 1'-0"

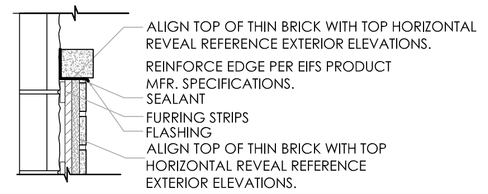

A THIN BRICK/CMU TRANSITIONS
SCALE: NO SCALE

GENERAL NOTES

MERCHANDIZING AND GRAPHICS NOTE:
WALL FINISHES PER SCHEDULE ARE REQUIRED ON WALL BEHIND GRAPHICS AND MERCHANDISING.

FINISH NOTES:
ALL FINISHES AS PER 20/20 FINISH SCHEDULE.

FOR CLARIFICATION:
*LIGHT BAND IS A SCREENED UNIT. ONLY THE LIGHT WASH IS SEEN AS PART OF THE BANDING UNIT.

*ALL HARDIE BOARD & NICHIHA PANEL THAT IS TO BE INSTALLED IS TO BE INSTALLED AS PER MANUFACTURERS SPECIFICATIONS.

FOR HARDIE PANEL/NICHIHA BOARD INSTALLATION DETAILS AND INFORMATION REFER TO THE WEB SITES LISTED BELOW FOR MORE INFORMATION:

http://www.jameshardiecommercial.com/

http://www.nichiha.com/resources/cad

TAG KEY	SECTION TAG	SCOPE TAG	DOOR TAG	WINDOW TAG	MATERIAL TAG
	# / A–#	A#	# — SEE SHEET A-1.1	- — SEE SHEET A-1.1	AA–# — SEE SHEET A-2

PROPOSED SCOPE OF WORK

1. ELEVATIONS

A100 INSTALL ROUND BUTTON BK LOGOS, @ FRONT ELEVATION & @ VESTIBULE TOWERS.

A101 INSTALL CANOPY OVER ENTRY

A102 REPLACE STANDARD 20/20 PARAPET BAND W/ ITP 20/20 REMODEL (BAND MUST BE LED).

A103 INSTALL NEW BRICK VENEER AS PER FINISH SCHEDULE.

A104 INSTALL NICHIHA VINTAGE WOOD PANELS AT TOWERS AS PER SPECIFICATION, REFER TO FINISH SCHEDULE EF-9G. INSTALL TOWER ELEMENTS OVER ENTRANCE AND DRIVE-THRU WINDOW AS PER PLANS.

A105 INSTALL 20/20 CANOPIES AND LIGHTS.

A106 INSTALL EXTERIOR 20/20 GRAPHICS PACKAGE

A107 INSTALL NEW METAL COPING THROUGHOUT, REFER TO EXTERIOR FINISH SCHEDULE FOR SPEC.

A108 INSTALL NEW TILE AT FRONT TOWERS, REFER TO EXTERIOR FINISH SCHEDULE FOR SPEC.

A109 INSTALL NEW ENTRY DOORS TO MEET ADA REQUIREMENTS, REFER TO A-1.1 DOOR & WINDOW SCHEDULE.

A110 INSTALL NEW REAR ENTRY DOOR AND FRAME. PAINT TO BK SPEC.

A111 INSTALL NEW DRIVE THRU WINDOW.

A112 PAINT AS PER EXTERIOR FINISH SCHEDULE.

2. ROOF/HVAC

A200 REMOVE EXISTING AND INSTALL NEW ROOF MEMBRANE ROOFING SYSTEM.

A201 ROOF INSPECTION AND CERTIFICATION. ANY DAMAGE TO BE REPAIRED BY OWNER.CLEAN DRAINS & SCUPPERS.

A202 REPAIR ELECTRICAL JUNCTION BOXES/ REPAIR ALL ELECTRICAL SAFETY HAZARDS.

A203 GC TO TIE IN NEW ROOFING ELEMENTS WITH EXISTING ROOF, SEE SHEETS A-6.

**ANY WORK INVOLVING THE ROOF MAINTENANCE, HVAC, & WALK-IN-BOX TO BE PROVIDED FOR BY OWNER.

EXTERIOR MATERIALS & FINISH SCHEDULE

TAG	MATERIAL	LOCATION	MANUFACTURER	PRODUCT	COLOR
EB-1G	FIBER CEMENT BRICK PANELS	WAINSCOT	NICHIHA CEMENT PANELS		
EF-1G	FIBER CEMENT SIDING PANELS	GENERAL	NICHIHA CEMENT PANELS	NICHIHA ARCHITECTURAL BLOCK - LARGE - 18" X 6'	COLOR TO MATCH EP-2G "TAUPE TONE" - STACKED BOND. (PANELS CAN COME PRE-PAINTED)
EF-4G	EXTERIOR STUCCO FINISH	GENERAL	STO OR APPROVED EQUAL	STO POWERWALL STUCCO SYSTEM TEXTURE: FINE SAND	COLOR TO MATCH EP-4G "MONTERREY CLIFFS" COLOR TO MATCH EP-7G
EF-9G	EXTERIOR FINISH FIBER CEMENT SIDING	EXTERIOR SIGN ARCHONS	NICHIHA	NICHIHA BOARD : VINTAGE WOOD EF762	CEDAR
TR-1G	ALUMINUM TRIMS				
EP-2G	EXTERIOR PAINT	EXTERIOR GENERAL	PPG	PRIMER:17-921 PAINT: 6-2045XI	TAUPE TONE CUSTOM FORMULA
EP-4G	EXTERIOR PAINT	EXTERIOR WAINSCOT		PRIMER:17-921 PAINT: 6-2045XI	MONTERREY CLIFFS10YY 14/080
EP-6G	EXTERIOR PAINT	EXTERIOR ACCENT FOR METAL SUBSTRATES ONLY		PRIMER: 6-212 PAINT: 6-230	BURGER KING SILVER CUSTOM FORMULA
EP-6BG	EXTERIOR PAINT	EXISTING STANDING SEAM METAL ROOF		PRIMER: 90-712 PAINT: 90-1110	MARCH WIND CUSTOM FORMULA
EP-8G	EXTERIOR PAINT	METAL COPING AT ARCHON TOWERS		PRIMER:17-921 PAINT: 6-2045XI	CEDAR CUSTOM FORMULA
EXT-G	EXTERIOR PAINT	POLES & SIGNS		PRIMER:90-712 PAINT: 90-353	BLACK
ECT-1G	EXTERIOR CERAMIC TILE	EXTERIOR ACCENT	GRANITE FIANDRE/ EUROWEST	SENSIBLE STONE ED5052 (USE EGR-4G)	RED NATURAL STACKED BOND PATTERN 12" X24"
MC-1G	METAL COPING	TOP OF LIGHT BAND WALL CAP	W.P. HICKMAN SYSTEMS	PERMA SNAP PLUS	A-30 SILVERSMITH
MC-2G	METAL COPING	BELOW LIGHT BAND		PERMA SNAP PLUS	FACTORY FINISH TO MATCH EP-2G (TAUPE TONE)
MC-3G	METAL COPING	TOP OF ARCHON		PERMA SNAP PLUS	COPING TO BE PAINTED EP-8G (CEDAR)
MP-1	CORRUGATED METAL L.E.D. LIGHT BAND	PARAPET BAND	LEKTRON	LED LIGHT BAND	
MP-3G	METAL CANOPY	ABOVE DOORS/WINDOWS	W.P. HICKMAN SYSTEMS	CUSTOM METAL CANOPY	FACTORY FINISH TO MATCH EP-1 CLEAR ANODIZED
MP-4	METAL AWNING/ABOVE WINDOWS/MANSARD ROOF	MANSARD ROOFING/ABOVE WINDOWS	FIRESTONE METAL PRODUCTS	STANDING SEAM METAL ROOF UC-4 PROFILE	SILVER METALLIC SR
S-1	LOGO SIGN: 4' OR 3' Ø	AT TOWER	CUSTOM		
S-2	HOME OF THE WHOPPER	AT ENTRY TOWER	CUSTOM		

No.	Date	By	Notes
1	6.28.16	DB	SUBMITTED FOR PERMIT

Drawn By: TC
Checked: SB
Scale: AS NOTED
Date: 04.05.16

ALL RIGHTS RESERVED. NO PART OF THESE DRAWINGS OR SPECIFICATIONS MAY BE REPRODUCED, ALTERED OR ASSIGNED TO ANY THIRD PARTY WITHOUT THE SPECIFIC PROJECT FOR WHICH THEY HAVE BEEN PREPARED, WITHOUT PRIOR WRITTEN AUTHORIZATION FROM THE ARCHITECT.

BURGER KING CORPORATION

TECHNICAL GROUP, INC.
37716 Hills Tech Drive
Farmington Hills, MI 48331
(248) 426-8000
FAX (248) 426-7004

PROJECT
BURGER KING #886
1913 S. MISSION RD.
MT. PLEASANT, MI 48858

SHEET TITLE
PROPOSED EXTERIOR ELEVATIONS

DO NOT SCALE THIS PRINT. USE FIGURED DIMENSIONS ONLY.

JOB # TG-16379

SHEET A-2