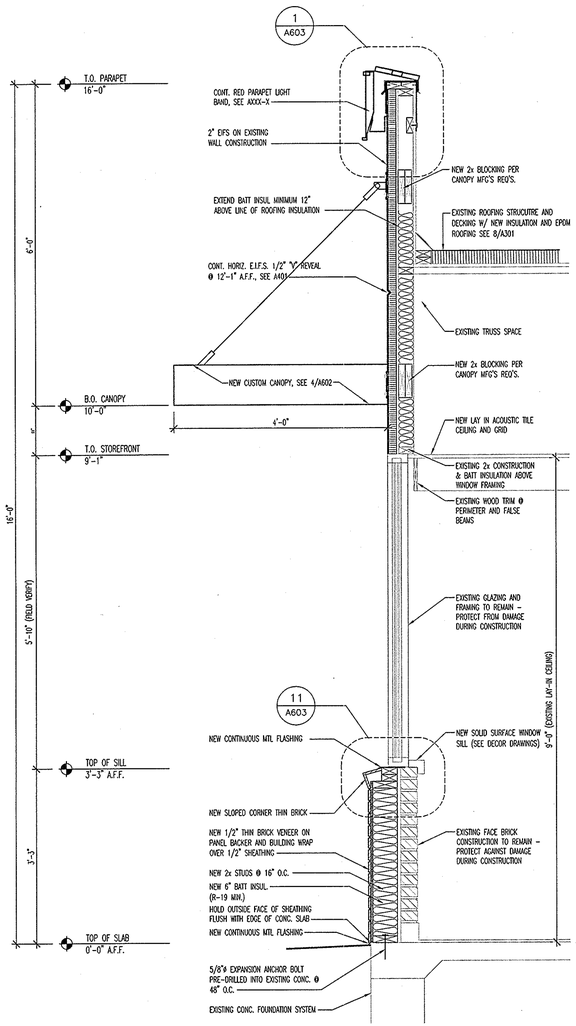

WALL SECTION AT DINING ROOM

1/A601 SCALE:3/4"=1'-0"

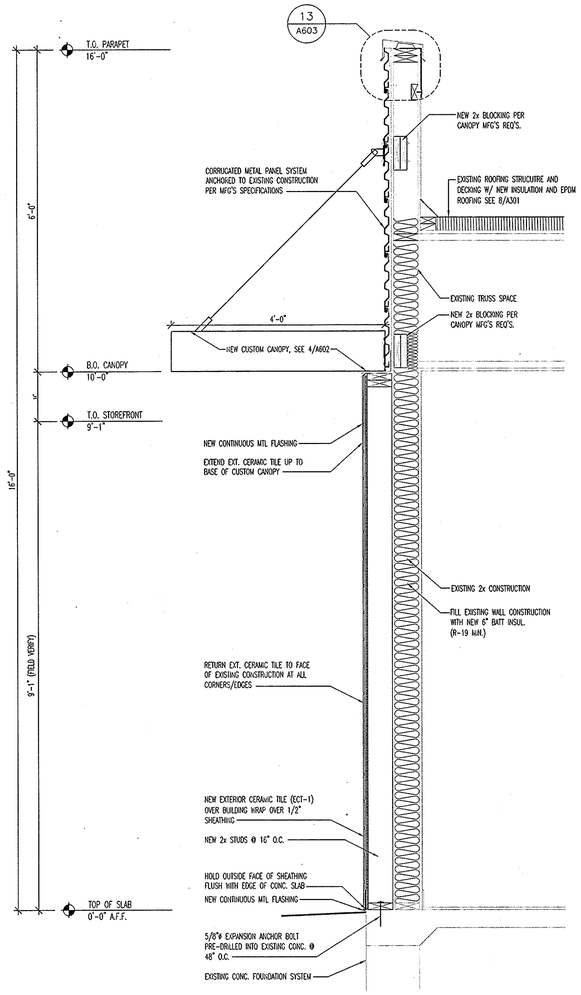

WALL SECTION AT EXTERIOR WALL

2/A601 SCALE:3/4"=1'-0"

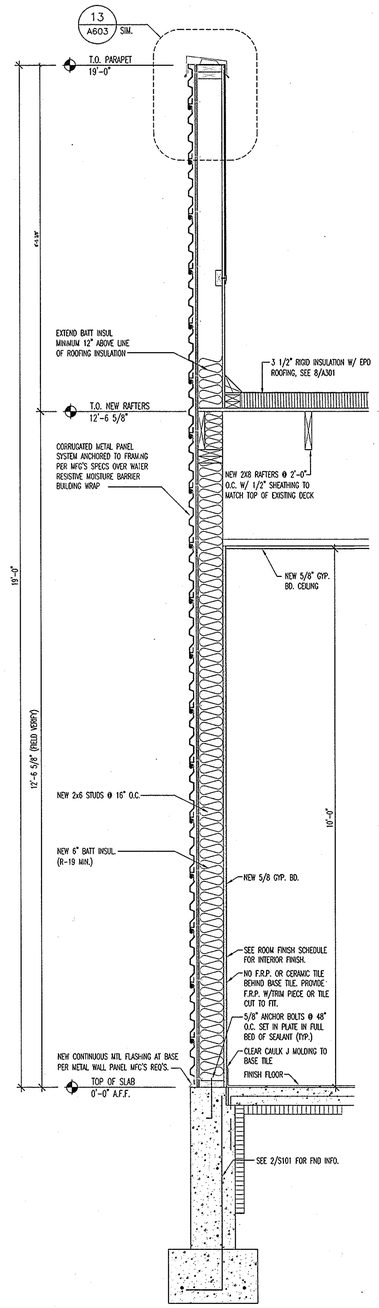

WALL SECTION AT NEW CONSTRUCTION

3/A601 SCALE:3/4"=1'-0"

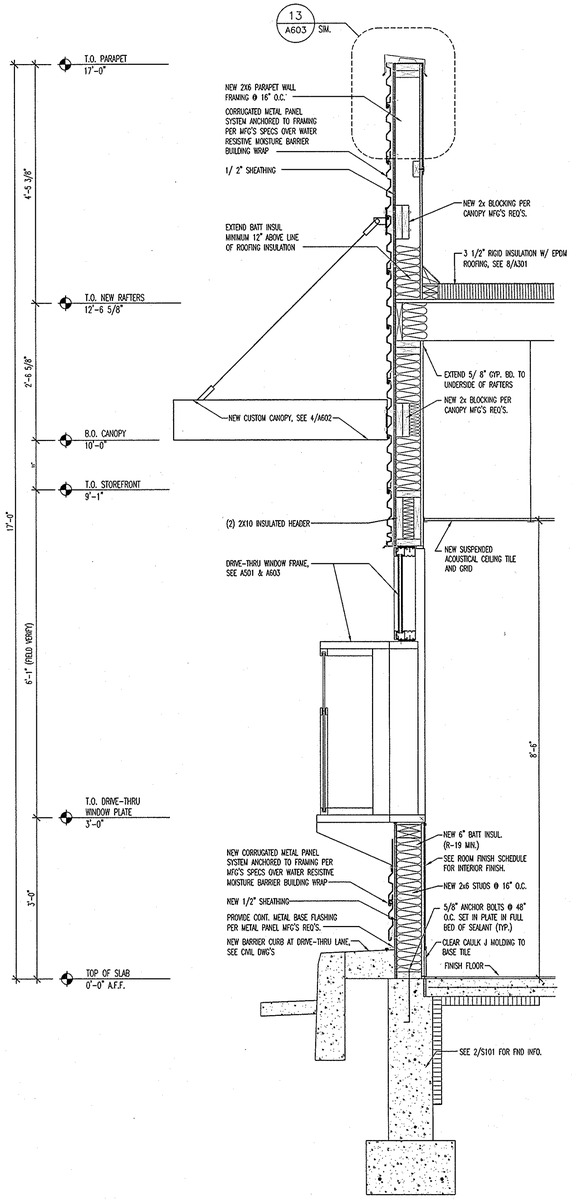

WALL SECTION AT NEW CONSTRUCTION

4/A601 SCALE:3/4"=1'-0"

NO.	DESCRIPTION	BY	DATE

WIGHTMAN PETRIE
SURVEYING ENGINEERING ENVIRONMENTAL LANDSCAPE ARCHITECTURE
412 South Lafayette Blvd South Bend, IN 46601 p: 574.232.4388 f: 574.232.4333

Burger King Restaurant
Kentwood, Michigan

BRAVOKILO, INC.

4220 Edison Lakes Parkway Mishawaka, Indiana

WALL SECTIONS & CONSTRUCTION DETAILS

DESIGNED BY: STEVE LACLUYSE
REVIEWED BY:
DRAWN BY: MATT SCHUSTER
DATE: MAY 2, 2011
JOB NUMBER: 2010-5068
SCALE: AS SHOWN

X-1710-A601

H:\2010 Projects\2010-5068\Arch\X-1710\X-1710-A601 WALL SECT.dwg, 12/6/2011 11:35:57 AM