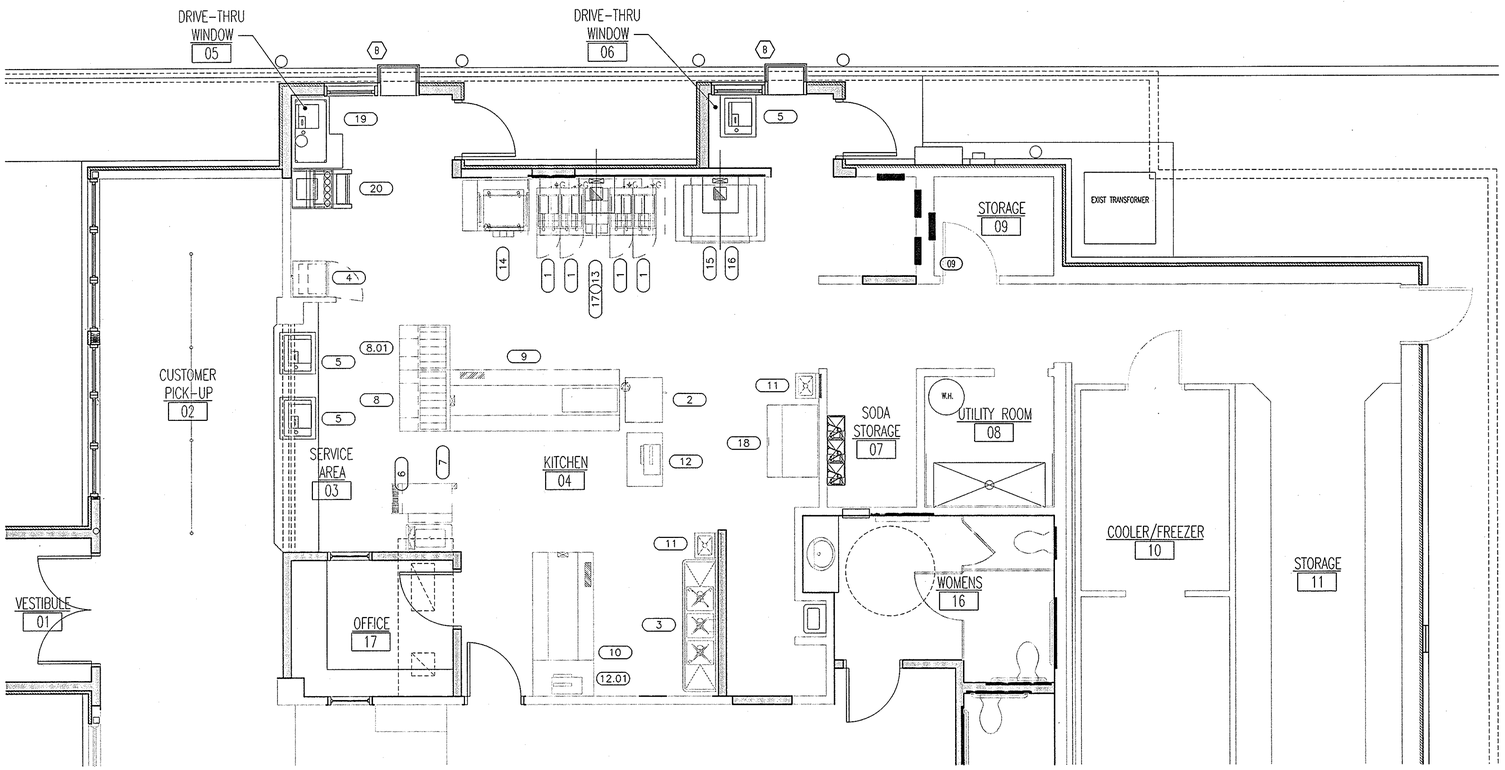

1 K101 KITCHEN EQUIPMENT PLAN

SCALE: 1/4"=1'-0"

EQUIPMENT SCHEDULE				
Item No	Qty	Equipment Category	Model Number	Manufacturer
1	4	Fryer, Deep Fat, Gas	EXST. RELOCATED	-
2	1	Oven, Convection, Electric	EXST. RELOCATED	-
3	1	Sink, Scullery, 3 Compartments	EXST. RELOCATED	-
4	1	Refrigerator, Undercounter	EXST. RELOCATED	-
5	3	P.O.S.	EXST. RELOCATED	-
6	1	SHAKE MACHINE	EXST. RELOCATED	-
7	1	FROZEN COKE MACHINE	EXST. RELOCATED	-
8	1	HEATED SANDWICH HOLDING UNIT	EXST.	-
8.01	1	HEATED SANDWICH HOLDING UNIT	-	-
9	1	MAIN PREP PRODUCTION	EXST.	-
10	1	PREP PRODUCTION	EXST. RELOCATED	-
11	2	HAND SINK	-	-
12	1	VERTICAL TOASTER W/ STAND	EXST. RELOCATED	-
12.01	1	VERTICAL TOASTER W/ STAND	EXST. RELOCATED	-
13	1	FRY DISPENCER	EXST. RELOCATED	-
14	1	FRY STATION	EXST. RELOCATED	-
15	1	BROILER	EXST. RELOCATED	-
16	1	BROILER HOOD	EXST. RELOCATED	SEE A603
17	1	FRY HOOD	-	SEE A603
18	1	ICE MAKER W/ BIN	EXST. RELOCATED	-
19	1	P.O.S. W/ STAND	-	-
20	1	ICE/SODA DISPENCER	-	-
21	1	SODA DISPENSER	EXST. RELOCATED	-

REV.	DESCRIPTION	BY	DATE

WIGHTMAN PETRIE
SURVEYING ENGINEERING ENVIRONMENTAL LANDSCAPE ARCHITECTURE
412 South Lafayette Blvd South Bend, IN 46601 p: 574.232.4388 f: 574.232.4333

Burger King Restaurant
Kentwood, Michigan

BRAVOKILO, INC.

4220 Edison Lakes Parkway
Mishawaka, Indiana

KITCHEN EQUIPMENT PLAN

DESIGNED BY: STEVE LACLUYSE
REVIEWED BY:
DRAWN BY: MATT SCHUSTER
DATE: MAY 2, 2011
JOB NUMBER: 2010-5068
SCALE: AS SHOWN

X-1710-K101

H:\2010 Projects\2010-5068\Arch\X-1710\X-1710-K101 KITCHEN EQUIP.dwg, 12/5/2011 11:42:03 AM