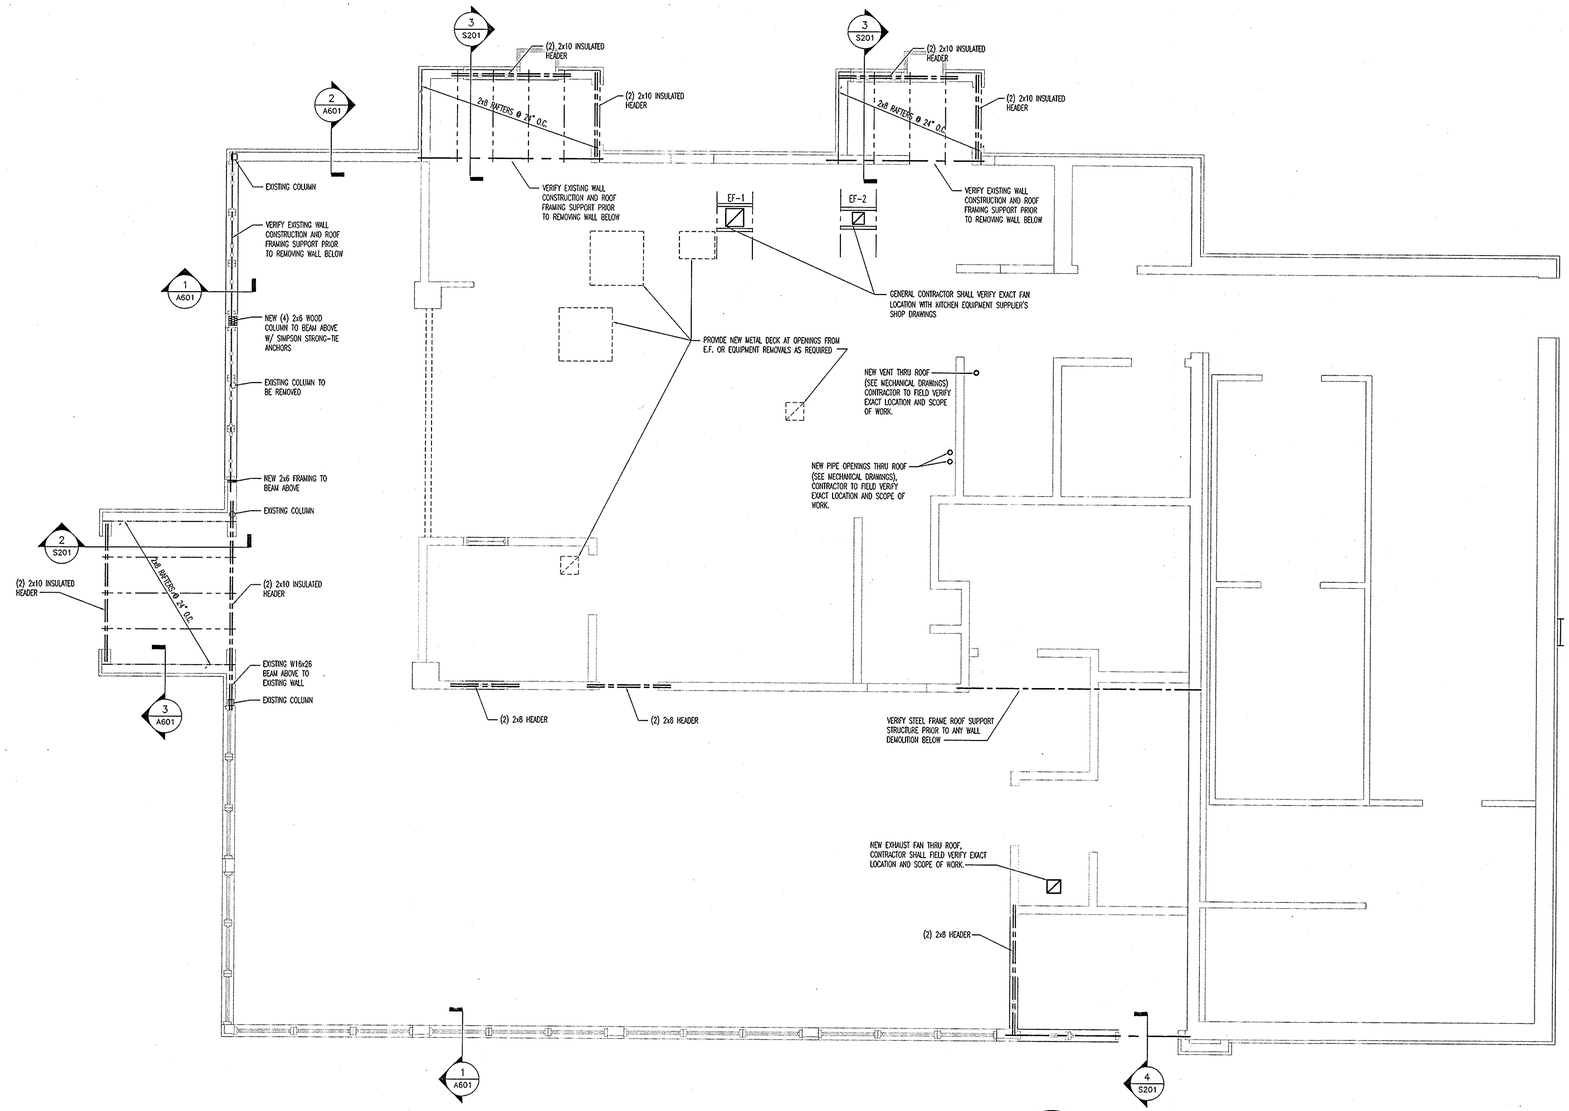

1 S201 ROOF FRAMING PLAN

SCALE: 1/4"=1'-0"

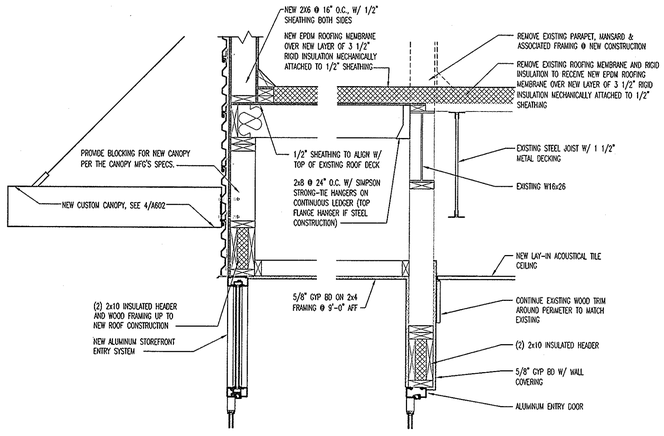

2 S201 DETAIL

SCALE: 3/4"=1'-0"

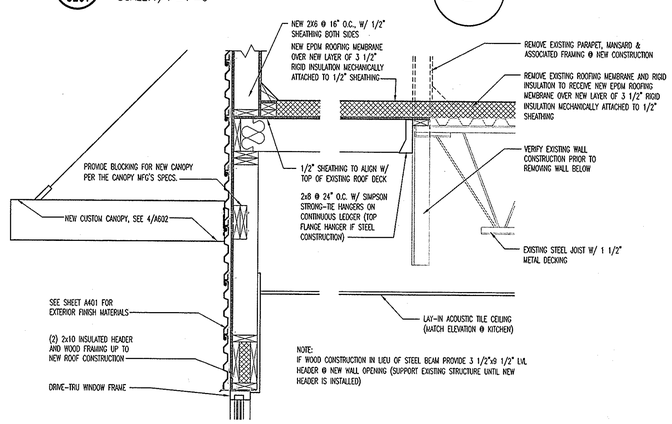

3 S201 DETAIL

SCALE: 3/4"=1'-0"

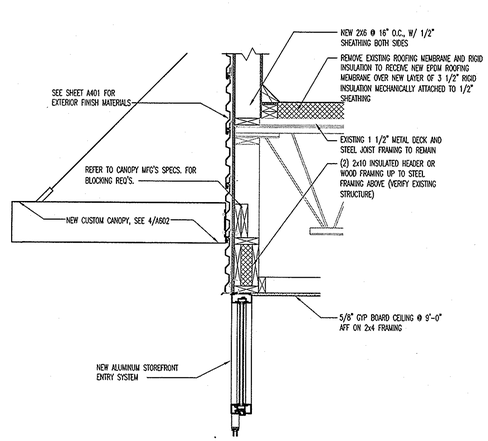

4 S201 DETAIL

SCALE: 3/4"=1'-0"

NO.	DESCRIPTION	BY	DATE

WIGHTMAN PETRIE
SURVEYING ENGINEERING ENVIRONMENTAL LANDSCAPE ARCHITECTURE
412 South Lafayette Blvd South Bend, IN 46601 p: 574.232.4388 f: 574.232.4333

Burger King Restaurant
Kentwood, Michigan

BRAVOKILO, INC.
Mishawaka, Indiana

4220 Edison Lakes Parkway

ROOF FRAMING PLAN

DESIGNED BY: STEVE LACLUYSE
REVIEWED BY:
DRAWN BY: MATT SCHUSTER
DATE: MAY 2, 2011
JOB NUMBER: 2010-5068
SCALE: AS SHOWN

X-1710-S201

N:\2010 Projects\2010-5068\Arch\X-1710-S201 RF FRAMING PLN.dwg, 12/9/2011 11:43:47 AM