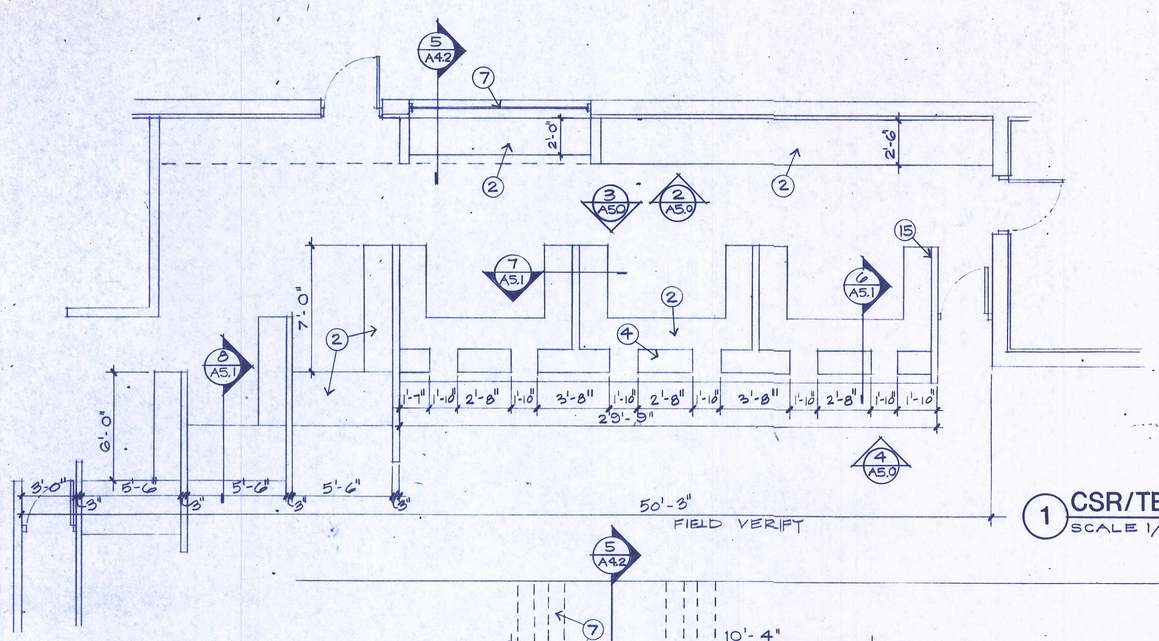

1 CSR/TELLER LINE PLAN
SCALE 1/4" = 1'-0"

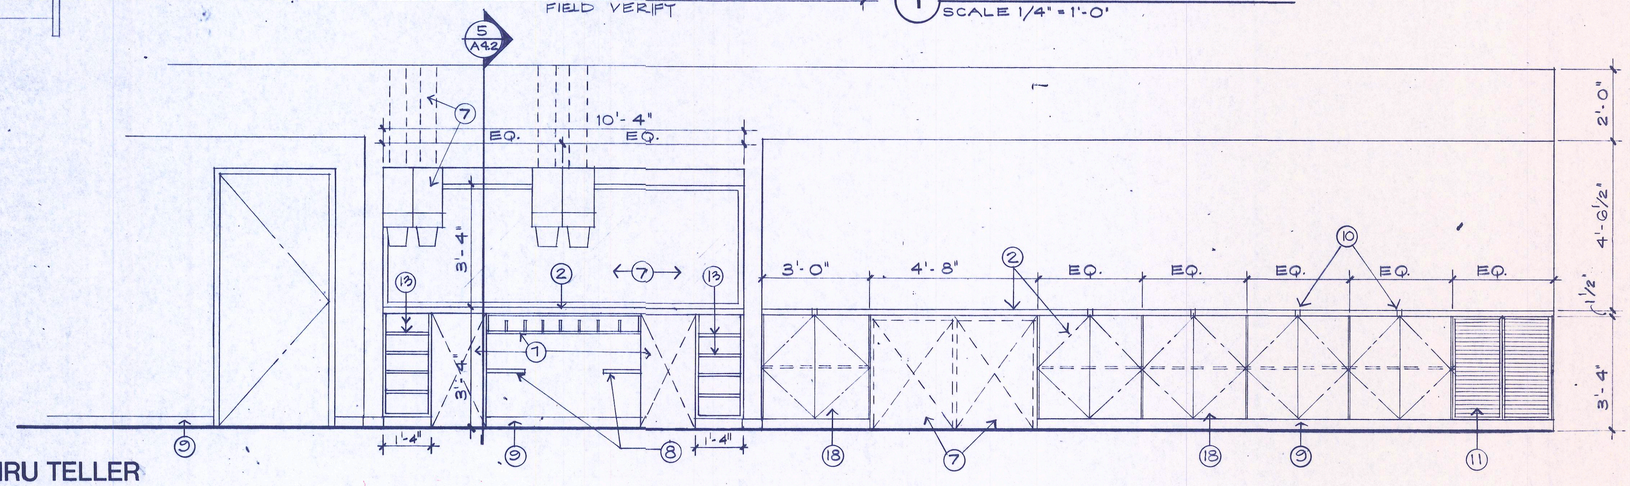

2 DRIVE THRU TELLER

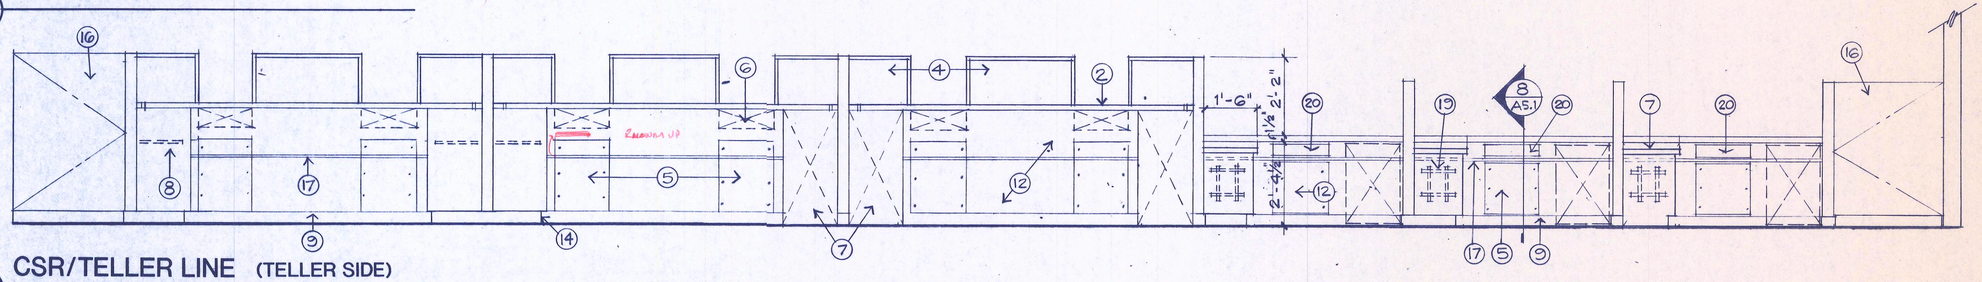

3 CSR/TELLER LINE (TELLER SIDE)

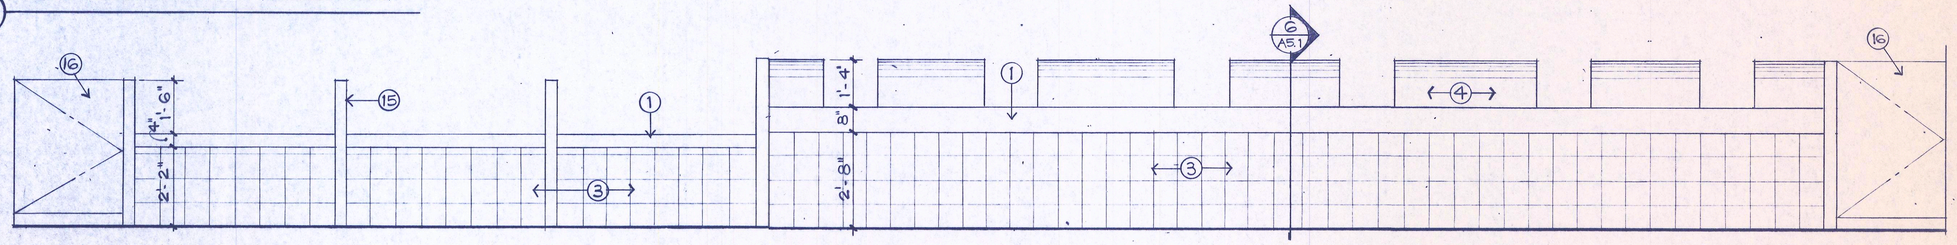

4 CSR/TELLER LINE (LOBBY SIDE)

KEYNOTES

1. PLASTIC LAMINATE 1: HOMAPAL
   PATTERN: #CB622 COPPER MAPLE LEAVES
   LOCATION: ALL HORIZONTAL SURFACES, BACK OF TELLERLINE & BACK COUNTER.
2. PLASTIC LAMINATE 2: FORMICA
   COLOR: #856 VICUNA, MATTE FINISH
   LOCATION: ALL HORIZONTAL SURFACES, BACK OF TELLERLINE & BACK COUNTER.
3. TILE: LUDOWICI STONEWARE
   PATTERN: TRAFFIC TILE
   COLOR: PEACH
   SIZE: 8" X 8" (NOMINAL)
   GROUT: 1/4" JOINT, CUSTOM BUILDING PRODUCTS, DESIGNERS SERIES GROUT, COLOR #180 SANDSTONE.
4. WOOD: LIGHT OAK FINISH, VENEER.
5. REMOVABLE ACCESS PANEL.
6. APRON DRAWER.
7. BANK EQUIPMENT (PROVIDED BY EQUIPMENT CONTRACTOR).
8. 12" X 12" SQ. BRACED SHELF WITH PLASTIC LAMINATE #2.
9. 4" BASE - REFER TO FINISH SCHEDULE.
10. 2 X 3 GROMMET FOR ELECTRICAL CONDUIT TYPICAL AT EACH TELLER STATION.
11. LOUVERED DOORS WITH LOUVERS UPWARD RELATIVE TO CAB INTERIOR. PAINT TO MATCH PLASTIC LAMINATE.
12. KNEE SPACE.
13. ADJUSTABLE SHELVING.
14. KICK SPACE.
15. HALF HEIGHT PARTITION - 2 X 2 WD. STUD WITH 3/4" PLYWOOD TO EACH SIDE WITH PLASTIC LAMINATE FINISH #2.
16. PLYWOOD GATE WITH PLASTIC LAMINATE #2.
17. DATA RACEWAY.
18. BASE CABINET WITH PLASTIC LAMINATE "2", ALL SURFACES WITH ADJUSTABLE SHELF.
19. RECESSED K & V SHELF STANDARDS AND ADJUSTABLE SHELVES.
20. 4" PULL DRAWER WITH PLASTIC LAMINATE #2.

Architecture/Planning/Interior Design
LENDRUM DESIGN GROUP
3033 North Forty-fourth Street
Phoenix, Arizona 85018
602/955-2100

REGISTERED ARCHITECT
CERTIFICATE NO. 20433
DAVID E. CARTER
11/11/88
Date Signed
ARIZONA U.S.A.

MeraBank
BRANCH BANK
KINGMAN, ARIZONA

JOB NUMBER 10434.01
DATE 11-11-88
DRAWN M.S.
CHECKED D.G.
SHEET TITLE
MILLWORK DETAILS
1/2" = 1'-0"
SCALE
REVISIONS
DRAWING NUMBER
A5.0

A.50