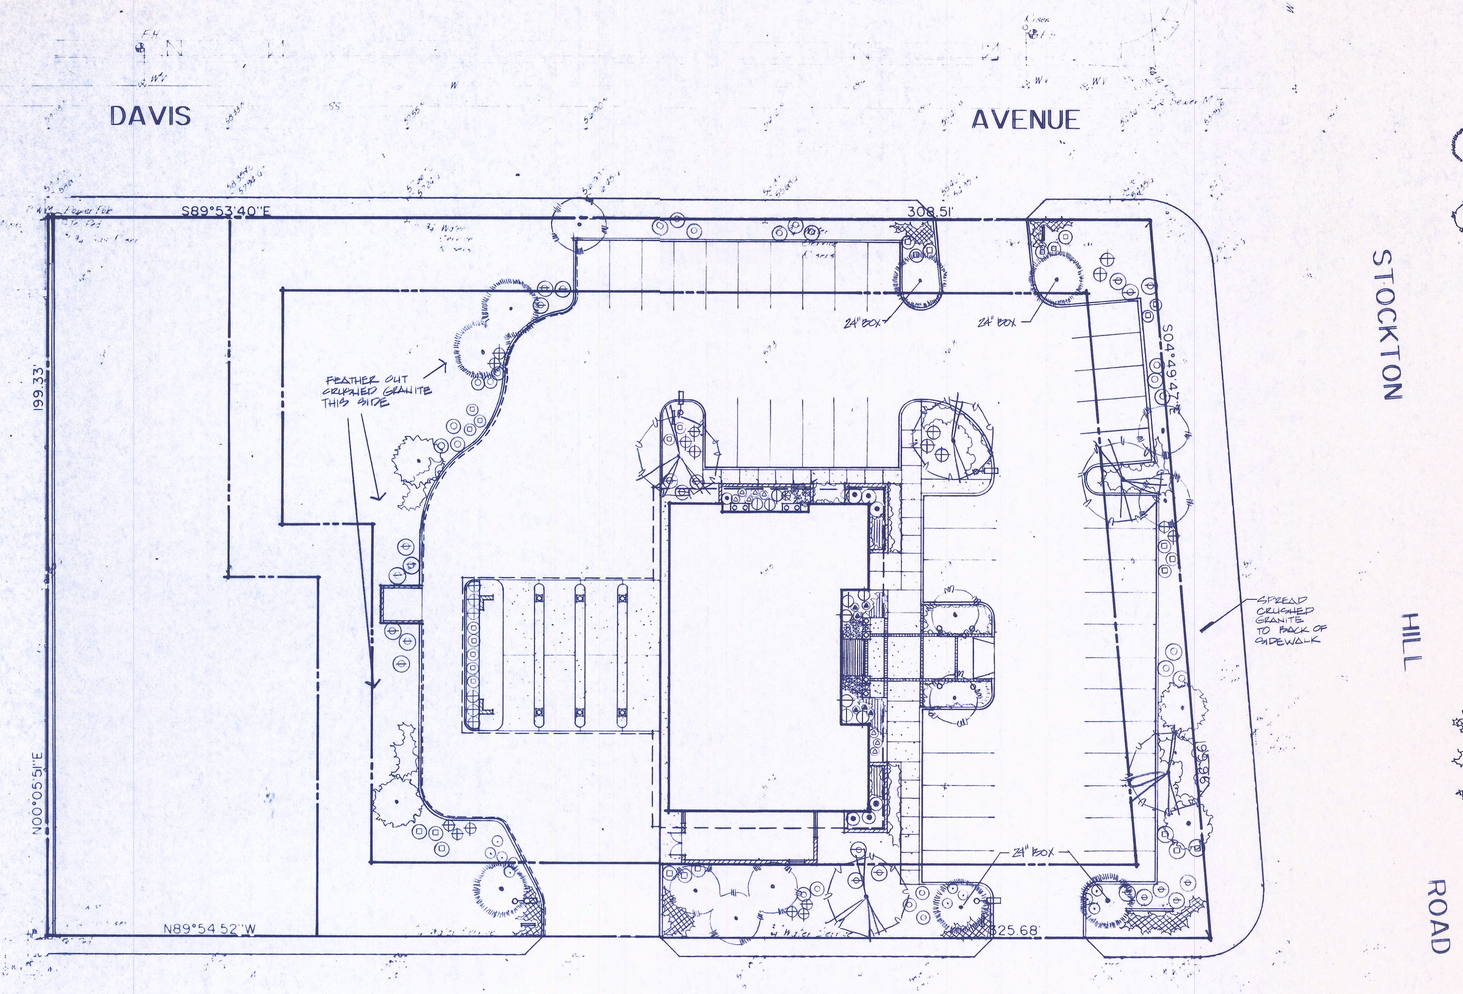

Plant Palette

Botanical Name/ Common Name	Size	Number of Plants
Trees		
Juniperus chinenses 'Kaizuka' Hollywood Juniper	15 Gallon	4
Pinus canariensis Canary Island Pine	24" Box 15 Gallon	4 3
Pinus thunbergiana Japanese Black Pine	15 Gallon	6
Prunus cerasifera 'Autopurpurea' Flowering Plum	24" Box	2
Quercus ilex Holly Oak	24" Box	5
Shrubs		
Abelia gradiflora 'Prostrata' Dwarf Abelia	1 Gallon	6
Acanthus mollis Artist Acanthus	5 Gallon	7
Feijoa sellowiana Pineapple guava	5 Gallon	24
Juniperus chinensis 'Mint Julep' Mint Julep Juniper	5 Gallon	23
Juniperus chinensis 'Pfitzerana Compacta' Compact Pfitzer	5 Gallon	23
Mahonia aquifolium Oregon grape	5 Gallon	7
Photinia fraser Fraser's Photinia	5 Gallon	30
Rapolepsis indicia 'Ballerina' Indian Hawthorn	1 Gallon	8
Viburnum burkwoodi Vi burnum	5 Gallon	2
Ground Covers		
Juniperus horizontalis Creeping Juniper	1 Gallon	11
Liriope muscari Liriope-	1 Gallon	22
Teucrium chamaedrys Germander	1 Gallon 2' o.c.	61
Trachelospermum asiaticum Dwarf Star Jasmine	1 Gallon 2' o.c.	117
Vinca major Periwinkle	1 Gallon 2' o.c.	34

Notes:

Crushed granite is to be spread in all planted areas and to back of sidewalk. Size is to be 3/4" and depth 2". Color is to be coral.

All trees shall be staked as per detail.

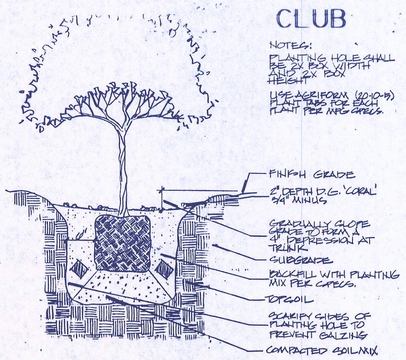

1 BOX TREE PLANTING

SCALE N.T.S.

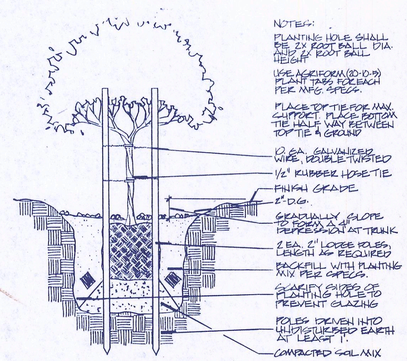

2 TREE PLANTING & STAKING

SCALE N.T.S.

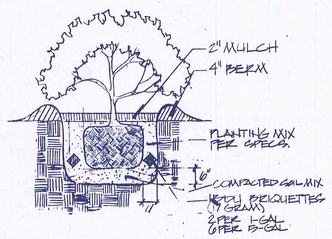

3 SHRUB DETAIL

SCALE N.T.S.

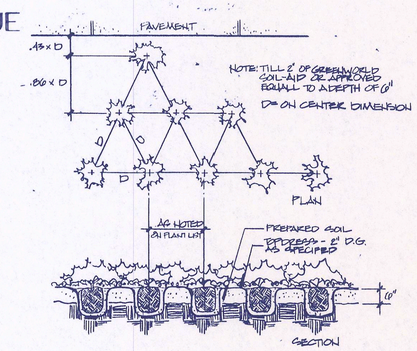

4 GROUND COVER

SCALE

0 5 10 20 40 Feet

N

Planting Plan

L1.1
L1.0

Architecture/Planning/Interior Design
LENDRUM DESIGN GROUP
3033 North Forty-fourth Street
Phoenix, Arizona 85018
602/955-2100

MeraBank
BRANCH BANK
KINGMAN, ARIZONA

JOB NUMBER 10434
DATE 11-11-88
DRAWN DB
CHECKED MPD
SHEET TITLE Planting Plan
SCALE 1"=20'
REVISIONS
DRAWING NUMBER L1.0