NOTE: SEE SHEET EQ\.1 FOR ARTPACK SCHEDULE

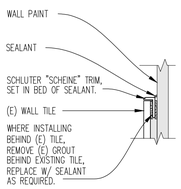

15 RESTROOM TRIM DETAIL
SCALE: 3" = 1'-0"

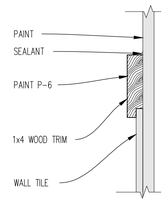

14 NEW CHAIR RAIL DETAIL
SCALE: 3" = 1'-0"

13 NOT USED
SCALE: 3" = 1'-0"

12 NOT USED
SCALE: 3/4" = 1'-0"

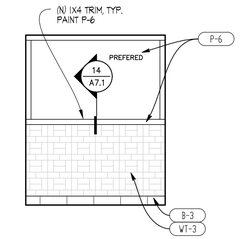

10 TYPICAL ELEVATIONS
SCALE: 1/4" = 1'-0"

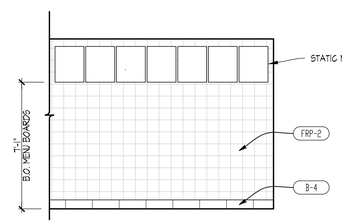

09 SERVING AREA
SCALE: 1/4" = 1'-0"

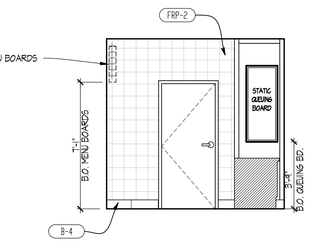

08 SERVING AREA
SCALE: 1/4" = 1'-0"

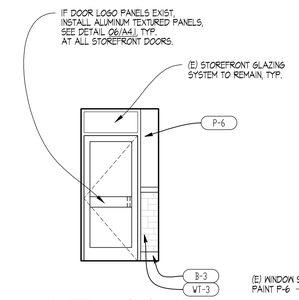

07 VESTIBULE
SCALE: 1/4" = 1'-0"

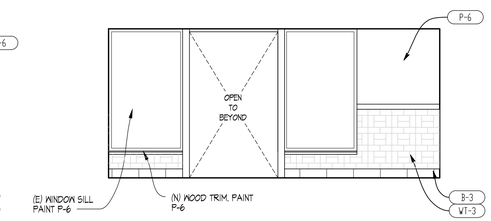

06 VESTIBULE
SCALE: 1/4" = 1'-0"

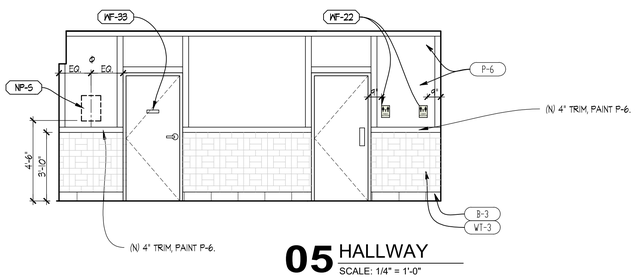

05 HALLWAY
SCALE: 1/4" = 1'-0"

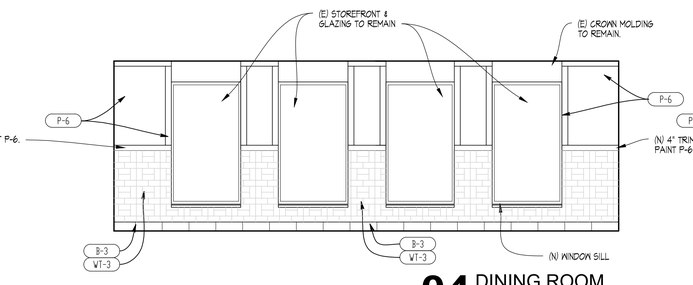

04 DINING ROOM
SCALE: 1/4" = 1'-0"

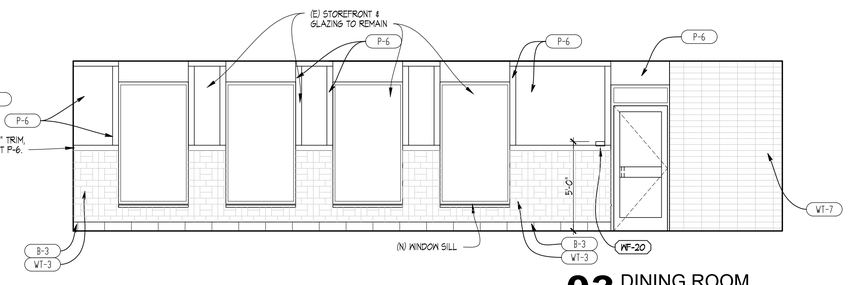

03 DINING ROOM
SCALE: 1/4" = 1'-0"

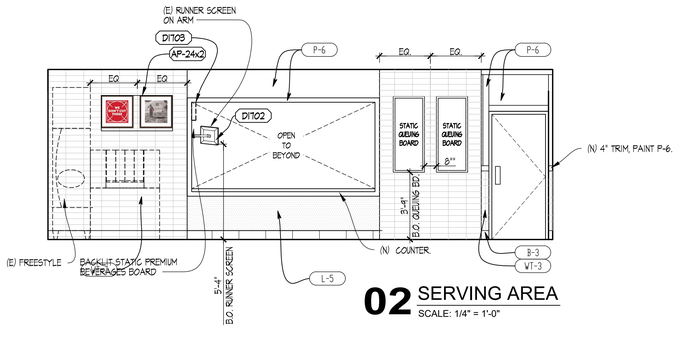

02 SERVING AREA
SCALE: 1/4" = 1'-0"

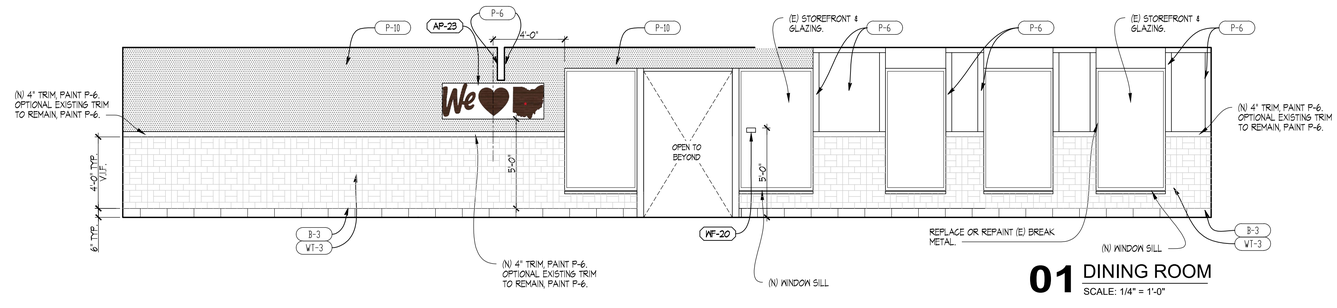

01 DINING ROOM
SCALE: 1/4" = 1'-0"

SITE NUMBER:	01325
BUILDING TYPE:	3076
ASSET TYPE:	FREE STANDING
CLASSIFICATION:	REFRESH
OWNER:	STARBOARD
BASE VERSION:	2021 SUMMER
UPGRADE CLASSIFICATION:	N/A
PROJECT YEAR:	2021
DESIGN TYPE:	(2.0) UM BRIGHT
DRAWING RELEASE:	SUMMER 2021

Linear Architecture LLC
Philip Kemery, Architect
4436 Harvest Hill Rd.
Dallas, TX 75244
PHONE: 972.929.9226

STARBOARD GROUP
12540 W. ATLANTIC BLVD.
CORAL SPRINGS, FL 33071
OFFICE: (954)255-2266

PROJECT TYPE: 3076 REFRESH

#01741 (STARBOARD #463)
2650 W. NEW HAVEN AVE.
MELBOURNE, FL 32904

REV.	DATE	DESCRIPTION

ISSUE DATE: 01/14/2021
PROJECT NUMBER: 21-124
DRAWN BY: XXX
CHECKED BY: XXX

SEAL
STATE OF FLORIDA
PHILIP W. KEMERY
AR0012424
REGISTERED ARCHITECT
01/12/2022

SHEET NAME
INTERIOR ELEVATIONS DINING ROOM

SHEET NUMBER
A7.1

1/12/2022, 1:32 PM, C:\Users\linzy\OneDrive - Linear Architecture, Inc\Public\WENDY'S\21-124 Starboard 463-01741 Melbourne, FL (New Haven)\Refresh\Construction Documents\03_A7_INTERIOR_ELEVATIONS.dwg, linzy