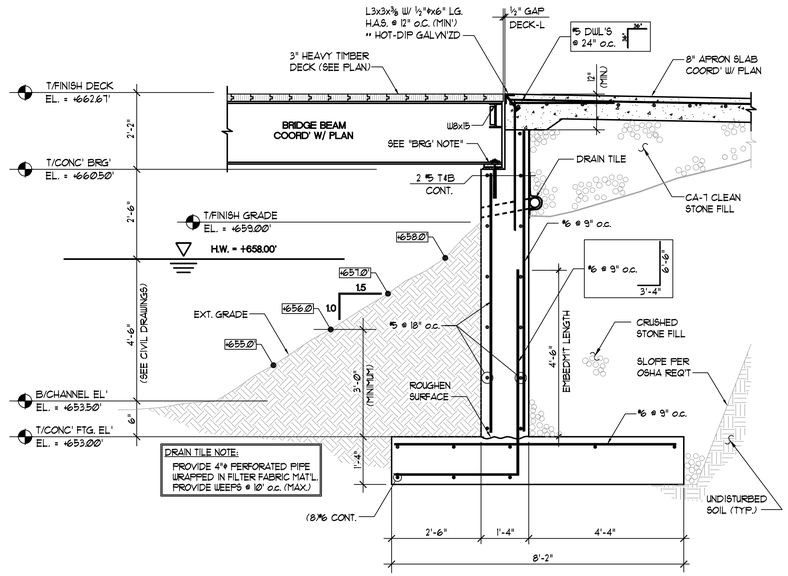

1 SECTION @ BM' BRG' ON ABUTMENT

1/2"=1'-0"

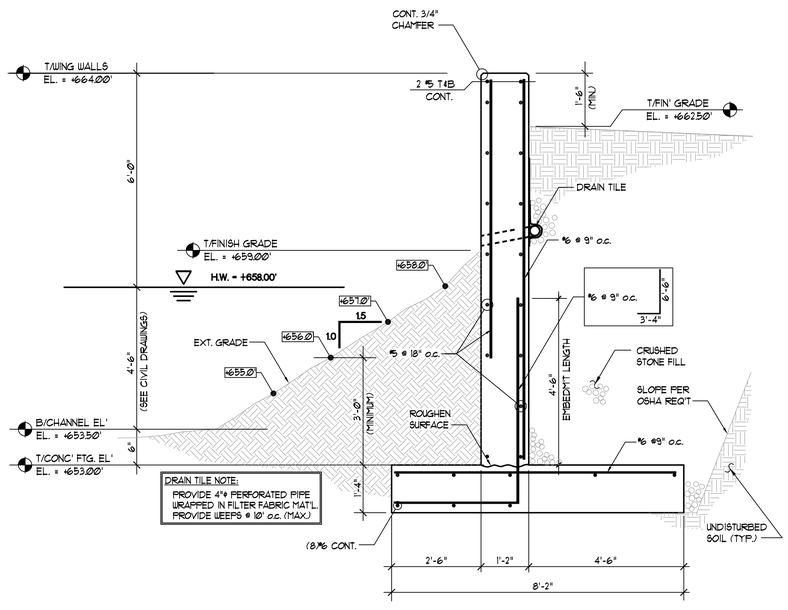

2 SECTION @ CONCRETE WING WALLS

1/2"=1'-0"

RUNDE ENGINEERING, INC.
Structural Engineers

2116 W. GALENA #102
Aurora Illinois 60506
Tel. 630.966.0250
Fax. 630.966.0255

© Copyright, 2021 Runde Engineering, Inc.
Professional Design Firm #184-004461

NEW BRIDGE
STRUCTURE
FOR
LOT #30

EQUESTRIAN WOODS
UNIT #2
LEMONT, IL

SEAL:

DISCLAIMER: All drawings are proprietary and the exclusive property of our company. This/These print(s) shall not be shared, copied or reproduced without expressed permission of our company. This print is loaned in confidence and subject to return upon request by our company.

No.	Description	Date
-	ISSUED FOR REVIEW	11/02/2021

BRIDGE FRAMING/CONC' SECTIONS & DETAILS

Project number	211479.00
Date	11/02/2021
Drawn by	AMW
Checked by	DER
	S3.0
Scale	As indicated