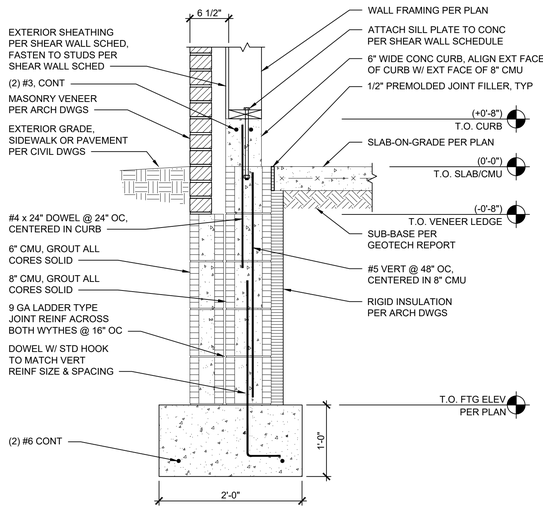

1 Typical Foundation Wall Section
SCALE: 1" = 1'-0"

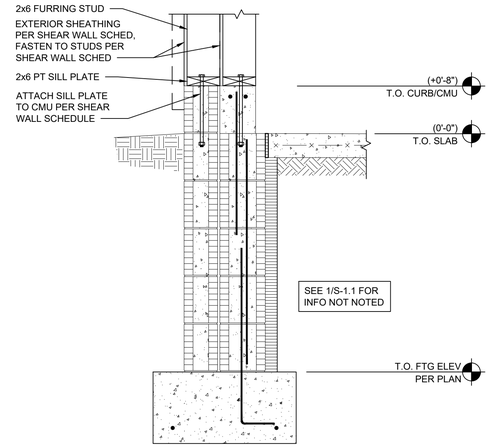

2 Typical Furring Section
SCALE: 1" = 1'-0"

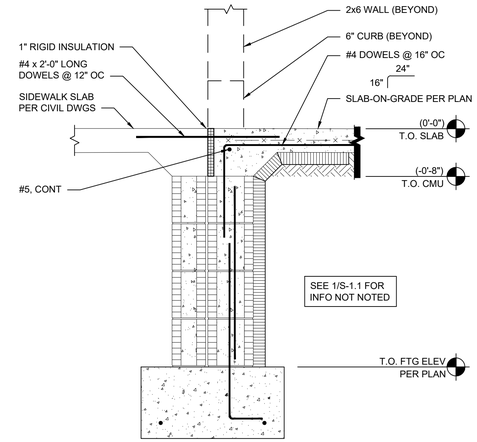

3 Typical Door Section
SCALE: 1" = 1'-0"

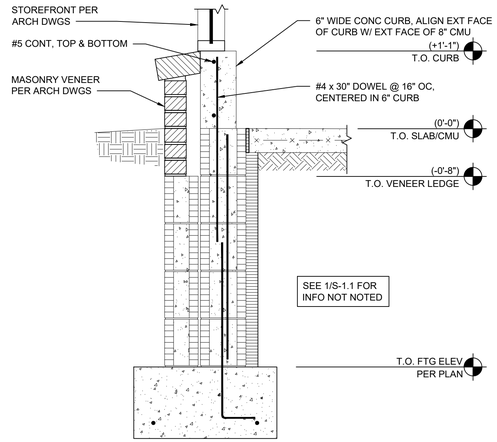

4 Typical Storefront Section
SCALE: 1" = 1'-0"

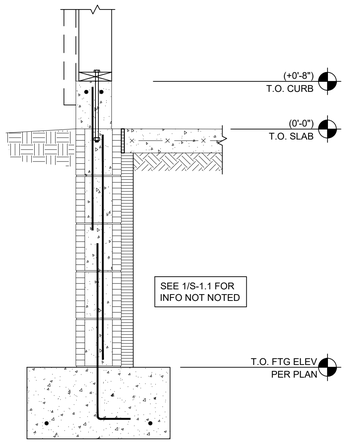

6 Section
SCALE: 1" = 1'-0"

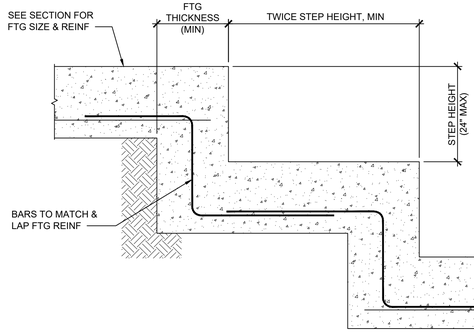

8 Typical Step Footing Detail
SCALE: 1" = 1'-0"

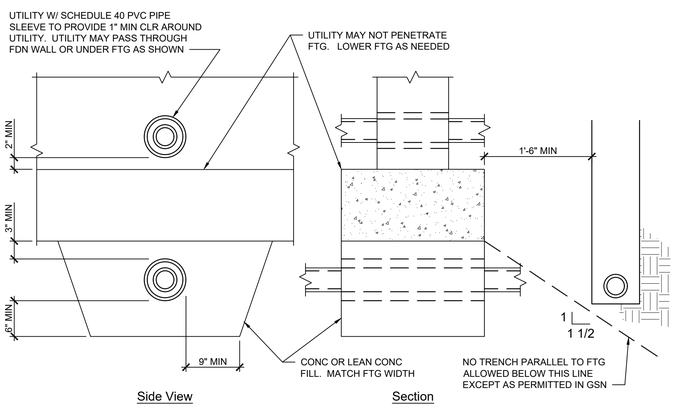

9 Typical Utility Detail at Continuous Footing
SCALE: 1" = 1'-0"

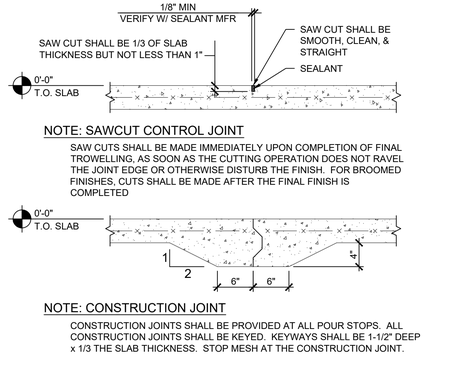

10 Typical Joint Details for Slabs-on-Grade
SCALE: 1" = 1'-0"

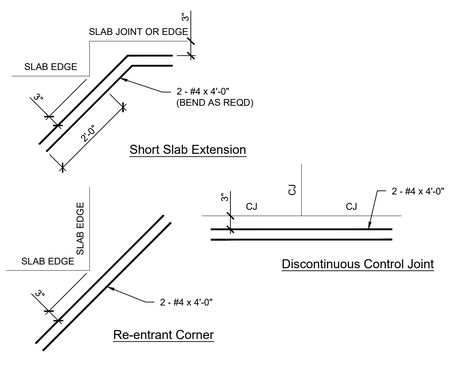

11 Supplemental Slab-on-Grade Reinforcement
SCALE: 1" = 1'-0"

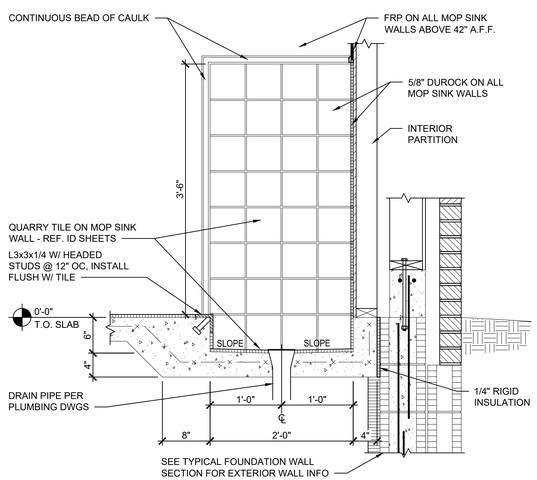

13 Section at Mop Sink
SCALE: 1" = 1'-0"

Issued:		Date:
A	BKC Approval	10/29/2021
B	Permit Set	1/21/2022
C	Bid Set	1/24/2022
D	Construction Set	3/14/2022
E		

Revisions:		Date:
1		
2		
3		
4		
5		
6		
7		
8		
9		

Seal

Seal

PROJECT ARCHITECT/ENGINEER DATE

PROJECT LEAD DATE

PROJECT DESIGNER DATE

Copyright © 2022
APD Engineering & Architecture, LLC
615 Fishers Run
Victor, NY 14564
www.apd.com

Drawing Alteration
It is a violation of law for any person, unless acting under the direction of licensed Architect, Professional Engineer, Landscape Architect, or Land Surveyor to alter any item on this document in any way. Any licensee who alters this document is required by law to affix his or her seal and to add the notation "Altered By" followed by his or her signature and the specific description of the alteration or revision.

DO NOT SCALE PLANS
Copying, Printing, Software and other processes required to produce these prints can stretch or shrink the actual paper or layout. Therefore, scaling of this drawing may be inaccurate. Contact APD E&A with any need for additional dimensions or clarifications.

APD ENGINEERING ARCHITECTURE
615 Fishers Run Victor, NY 14564
585.742.2222 - www.apd.com

Ampler Development LLC
4700 Falls of Neuse Rd
Suite 400
Raleigh, NC 27609
phone: (513) 484-0965

Burger King Inc.
Store #
322 Pottstown Ave
Pennsburg, PA 18073
Montgomery County
Project Name & Location:

Foundation Details
Drawing Name:

Date: 11/8/2021	Project No. 21-0327
Type: ROC-2502T	
Drawn By: SJF	S-1.1
Scale: As Noted	Drawing No.

PLOTTED: 3/11/2022 1:53 PM by \\SJF\Users\SJF - zmpler - bk xxxx - pennsburg pa\building\cad\drawings\struct