CAUTION: IF THIS SHEET IS NC




TYPE A

## BASE PLATE DETAILS 1 1/2" = 1'-0" | 9




## FOOTING AT COLUMN 3/4" = 1'-0" | 5

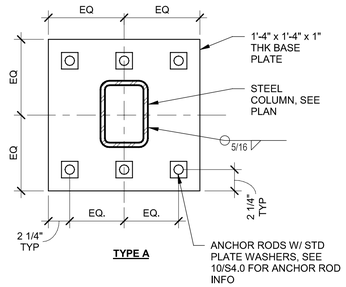


## FOOTING AT SIDE AND REAR WALLS 3/4" = 1'-0" | 1

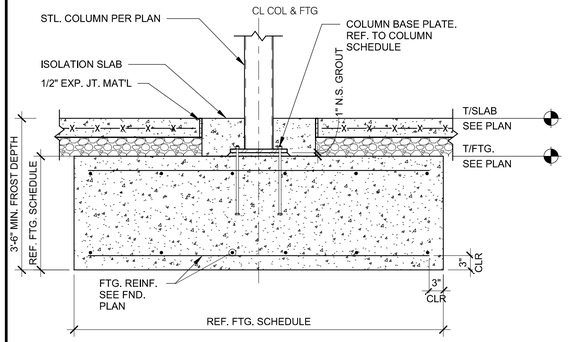


## TYP. ANCHOR ROD DETAIL 3/4" = 1'-0" | 10

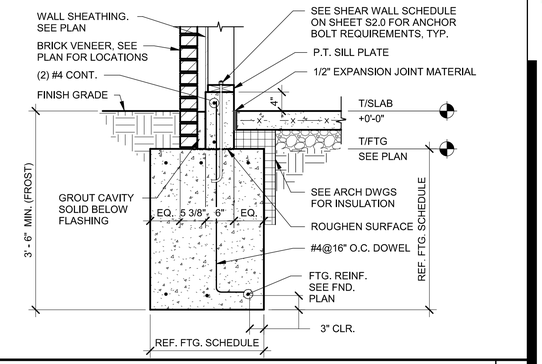


| HOLDOWN | ANCHOR ROD |
|---|---|
| HDU5 | 5/8"Ø EMBED. 12" MIN. INTO FTG. w/SET-XP ADHESIVE |
| | |
| | |
| | |

NOTE:
SEE DETAIL 1/S4.0 FOR ADDITIONAL INFORMATION.
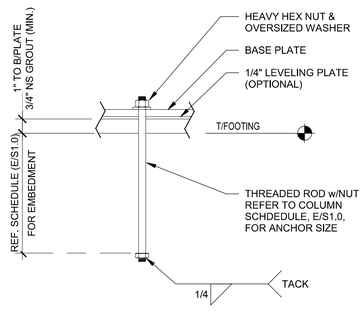
## HOLDOWN DETAIL 3/4" = 1'-0" | 6

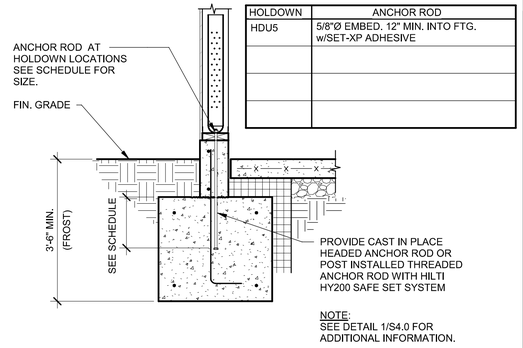


## INTERIOR FOOTING AT COOLER 3/4" = 1'-0" | 2

NOTES:

1. VENDOR TO SUPPLY CONTRACTOR WITH ANCHOR BOLT TEMPLATE.
2. ANY BASE LOCATED WITHIN 1'-0" OF A PAVED SURFACE SHALL BE PAINTED WITH 2 COATS OF SAFETY YELLOW TRAFFIC RATED PAINT.

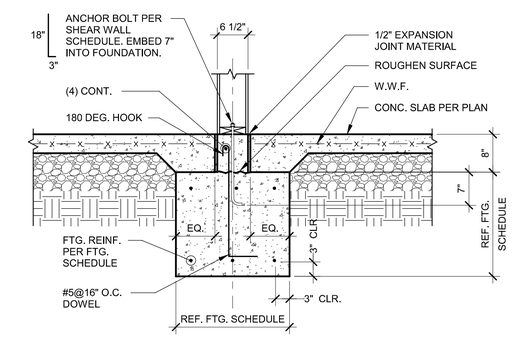


## LIGHT POLE FOUNDATION DETAIL 3/4" = 1'-0" | 12




NOTE:
SEE DETAIL 1/S4.0 FOR ADD'L INFO. (SIM.)

## WINDOW SILL BRACING DETAIL 3/4" = 1'-0" | 7

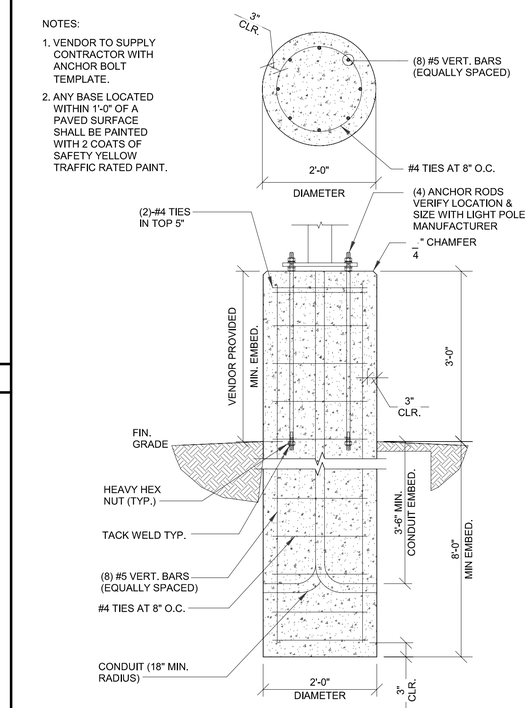


NOTE:
SEE DETAIL 1/S4.0 FOR ADDITIONAL INFORMATION
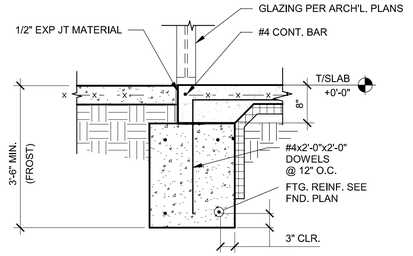
## FOOTING AT FULL HEIGHT OPENING 3/4" = 1'-0" | 3




NOTES:

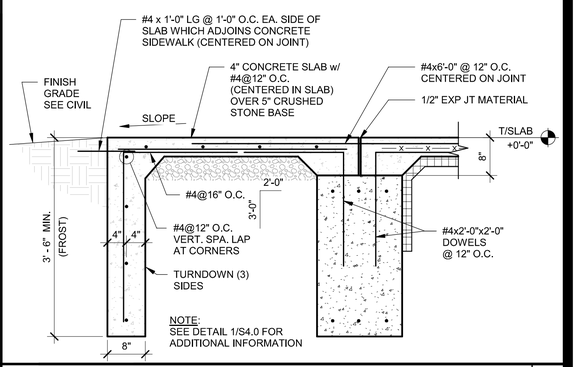* 12'-0" MAX. SPACING OF CONTROL JOINTS.
* SAW CUT JOINT WITHIN 12 HOURS OF PLACING CONCRETE

## TYP. SLAB JOINT DETAIL 3/4" = 1'-0" | 8

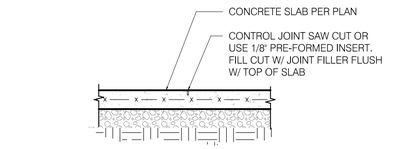


## FOOTING AT DRIVE THRU 3/4" = 1'-0" | 4

C:\Users\nmh\Documents\TB_Grosse Point MI_STRU_Acaya.rvt

APPROVED
ePLAN
PLAN REVIEW
Buildings, Safety Engineering & Environmental Department
CITY OF DETROIT
Date: 02/21/23
Permit Numbers: BLDG23-00084

GPD GROUP
Professional Corporation
520 S. MAIN STREET, SUIT 2531
AKRON, OH 44311
330.572.2100 FAX: 330.572.2102

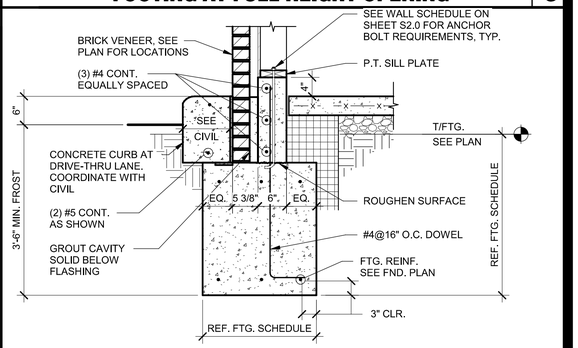STATE OF MICHIGAN
JOHN N. KABAK
ENGINEER
License No. 6201058190
PROFESSIONAL ENGINEER
01/10/23

| DATE | REMARKS |
|---|---|
| 07.19.22 | Issued for Bid |
| | |
| | |
| | |
| | |
| | |

| | |
|---|---|
| CONTRACT DATE: | 04.08.21 |
| BUILDING TYPE: | END. MED20 |
| PLAN VERSION: | MARCH 2021 |
| BRAND DESIGNER: | DICKSON |
| SITE NUMBER: | 313354 |
| STORE NUMBER: | 449523 |
| PA/PM: | JN |
| DRAWN BY.: | DL |
| JOB NO.: | 2018088.03 |

TACO BELL

18550 E. WARREN AVE
DETROIT, MI 48236

TACO BELL

ENDEAVOR 2.0
**STRUCTURAL DETAILS**

# S4.0

PLOT DATE: 7/19/2022 1:57:26 PM